PROPOSED MIXED-USE BUILDING

510-520 Taunton Rd East, Oshawa, ON

DRAWING LIST

000 COVER PAGE & OBC MATRIX

CIVIL

SG-1 SITE GRADING PLAN
REM-1 SITE REMOVALS PLAN
SS-1 SITE SERVICING PLAN
ES-1 EROSION AND SEDIMENT CONTROL PLAN
R-1 STANDARDS DRAWING

NOT INCLUDED I N THIS BUILDING PERMIT PACKAGE

LANDSCAPE

T 1.1 TREE PRESERVATION PLAN
L2.1 LANDSCAPE DETAILS
L2.2 LANDSCAPE DETAILS

NOT INCLUDED I N THIS BUILDING PERMIT PACKAGE

ARCHITECTURAL

A001 ASSEMBLIES
A002 LIFE SAFETY PLANS
A003 LIFE SAFETY PLANS
A004 LIFE SAFETY SECTIONS
A101 SITE PLAN
A201 1st FLOOR PLAN & REFLECTED CEILING PLAN
A202 2nd FLOOR PLAN & REFLECTED CEILING PLAN
A203 TYPICAL 3rd TO 4th FLOOR PLAN AND REFLECTED CEILING PLAN
A204 ROOF PLANS
A205 PART ENLARGED 2nd FLOOR PLAN NORTH
A206 PART ENLARGED TYPICAL FLOOR PLAN SOUTH
A301 ELEVATIONS & BUILDING SECTIONS
A302 INTERIOR ELEVATIONS
A401 BUILDING SECTIONS
A402 WALL SECTIONS
A403 WALL SECTIONS
A501 STAIR 1 PLANS & SECTIONS
A502 STAIR 2, EXTERIOR STAIR & RAMP PLANS & SECTIONS
A503 STAIR DETAILS
A601 PLAN DETAILS
A602 SECTION DETAILS
A603 SECTION DETAILS
A604 SECTION DETAILS
A801 KITCHEN MILLWORK ELEVATIONS, WASHROOM ELEVATIONS & DETAILS
A901 DOOR, FRAME, WINDOW & FINISHES SCHEDULE
A902 DOOR HEAD & JAMB DETAILS

STRUCTURAL

S101 GENERAL NOTES
S102 TYPICAL DETAILS
S103 TYPICAL DETAILS
S201 FOUNDATION PLAN & 2nd FLOOR FRAMING PLAN
S202 TYPICAL 3RD TO 4TH FLOOR & ROOF FRAMING PLAN
S301 FRAMING ELEVATIONS
S302 CONCRETE SHEAR WALL ELEVATIONS - STAIR 1 & 2
S309 CONCRETE SHEAR WALL ELEVATION
S501 FOUNDATION SECTIONS
S502 FRAMING SECTIONS
S801 SCHEDULES

MECHANICAL


M101 MECHANICAL PLUMBING FOUNDATION & GROUND
M102 MECHANICAL PLUMBING 2ND & TYPICAL FLOOR
M103 MECHANICAL PLUMBING ROOF PLAN
M104 MECHANICAL PLUMBING NOTES & DETAILS
M201 MECHANICAL PLUMBING MAIN & SECOND FLOOR
M202 MECHANICAL SPRINKLER TYPICAL FLOOR & ROOF
M203 MECHANICAL HVAC TYPICAL SUITES
M204 MECHANICAL HVAC NOTES & DETAILS
M301 MECHANICAL SPRINKLER MAIN & SECOND FLOOR
M302 MECHANICAL SPRINKLER TYPICAL FLOOR & ROOF
M303 MECHANICAL SPRINKLER SUITE LAYOUTS
M304 MECHANICAL SPRINKLER NOTES & DETAILS

ELECTRICAL

SL-1 SITE LIGHTING PHOTOMETRIC PLAN
SL-2 SITE LIGHTING PHOTOMETRIC PLAN
E1.1 POWER AND LIGHTING GROUND & SECOND
E1.2 POWER AND LIGHTING TYPICAL FLOOR & ROOF
E2.1 ELECTRICAL NOTES & DETAILS
E2.2 ELECTRICAL NOTES & DETAILS

NOT INCLUDED I N THIS BUILDING PERMIT PACKAGE



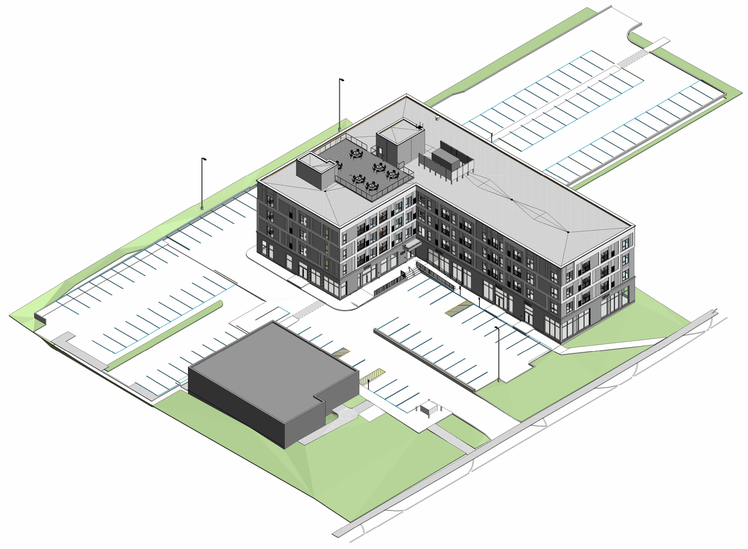

NAME OF CONSULTANT : BARRY BRYAN ASSOCIATES
CERTIFICATE OF PRACTICE NUMBER : 5192
250 WATER STREET, SUITE 201
WHITBY, ONTARIO, CANADA L1N 0G5
TEL : (905) - 666 - 5252
(Toronto) (905) - 427 - 4485
FAX : (905) - 666 - 5256

NAME OF PROJECT :
510-520 TAUNTON MIXED-USE DEVELOPMENT

LOCATION OF PROJECT :
510-520 TAUNTON RD. EAST, OSHAWA, ON

DATE :
SEPTEMBER 2026

Ontario Building Code Data Matrix Part 3

			OBC Reference
3.00	Building Code Version:	O.Reg.350/24 Last Amendment: O.Reg.497/24	
3.01	Project Type:	■ New ☐ Addition ☐ Renovation ☐ Change of use ☐ Addition and Renovation Description -	[A] 1.3.3.2
3.02	Major Occupancy Classification:	Occupancy: Group C, Group E — Use: RESIDENTIAL, COMMERCIAL	3.1.2.1
3.03	Superimposed Major Occupancies:	☐ Yes ■ No Description GROUP C AND GROUP E	3.2.2.7
3.04	Building Area (m²) Existing detached medical building is excluded in the calculation (421.7m2)	Description: GROUND FLOOR COMMERCIAL + UTILITIES+RESIDENTIAL ENTRY; LEVEL-2 TO LEVEL-4 TYPICAL FTOOTPRINT Building: A — 1,265m2 — 1,265m2 Total= 1,265m2 1,265m2	[A] 1.4.1.2.
3.05	Gross Area (m²) Existing detached medical building is excluded in the calculation	Description: GROUND FLOOR; LEVEL-2 TO LEVEL-4 (TYPICAL) Building: A — 1,237m2 — 1,237m2; 3X 1,256m2 — 3,768m2 Total= 5,005m2 5,005m2	[A] 1.4.1.2.
3.06	Mezzanine Area (m ²)	Description: Not Applicable Building: A — — — — Total= — —	3.2.1.1
3.07	Building Height	4 Storeys above grade; 0 Storeys below grade — 14.6 (m) MEASURED FROM RESIDENTIAL F.F.E. TO TOP OF ROOF PARAPET, STAIR AND ELEVATOR OVERRUN EXCLUDED	[A] 1.4.1.2 & 3.2.1.1
3.08	High Building	☐ Yes ■ No	3.2.6
3.09	Number of streets/ fire fighter access:	2 street(s)	3.2.2.10 & 3.2.5
3.10	Building Classification:	3.2.2.52+3.2.2.67 — Group/ Div. GROUP C+ GROUP E, SPRINKLERED	3.2.2.20. - 93
3.11	Sprinkler System	■ Required ☐ Not Required Proposed : ■ entire building ☐ selected compartments; ☐ selected floor areas ☐ basement; ☐ in lieu of roof rating ☐ none	3.2.1.5, 3.2.2.18, 3.2.2.21, 3.2.2.22, 3.2.2.29, 3.2.4.9, 3.2.4.15 and 3.2.5.12 to 14
3.12	Standpipe System	■ Required ☐ Not Required	3.2.5.8-11
3.13	Fire Alarm System Type Provide:	■ Required ☐ Not Required ☐ Single Stage ■ Two Stage ☐ None	3.2.4
3.14	Water Service/ Supply is Adequate	■ Yes ☐ No	3.2.5.7
3.15	ConstructionType: Actual construction	Restriction : ■ Combustible Permitted ☐ Non-combustible Required ☐ Encapsulated mass timber Actual : ■ Combustible ☐ Non-combustible ☐ Encapsulated mass timber; ☐ Combination of Combustible and non-combustible; ☐ Combination of Encapsulated mass timber and non-combustible Heavy Timber Construction : ■ No ☐ Yes	3.2.2.20. - 93 & 3.1.6
3.16	Importance Category:	☐ Low ☐ Low human Occupancy ☐ Post-disaster shelter ■ Normal ☐ High ☐ Minor storage building ☐ Explosives or hazardous substances ☐ Post-disaster	4.1.2.1. (3) & 14.1.2.1
3.17	Seismic Category	Seismic Category : BC2 Site Class : D Seismic design required for Table 4.1.8.18. Items 6 to 22. ☐ Required ■ Not Required Reasons : Ie/S(0.2)=0.346	4.1.8.4.(1) 1-4.1.8.5B 4.1.8.18
3.18	Occupant Load: Actual Occupancy load for commercial space to be determined at Tenant fit-out phase	Floor Level/ Area — Occupancy Type — Based On — Occup. Load — Posted Limit Req'd L-1 — E (COMMERCIAL) — 3.70m2/Person — 208 — - L-2 — C (23 SLEEPING ROOMS) — 2 BED — 46 — - L-2 — AMENITY FOR RESIDENTS — 75m2 — (110) — - L-3 AND L-4 — C (50 SLEEPING ROOMS) — 2 BED — 100 — - ROOF — AMENITY FOR RESIDENTS — 1 — (50) — (50) TOTAL: 404 AMENITY OCCUPANT LOAD NOT ADDED AS SPACES ARE FOR RESIDENT USE ONLY.	3.1.17
3.19	Barrier-free Design: Barrier-Free Entrances :	■ Yes ☐ No — Explanation Number: 7 (100%) — Explanation	3.8 3.1.8.2
3.20	Hazardous Substances:	☐ Yes Explanation ■ No	3.3.1.2
3.21	Required Fire Resistance Ratings:	Assembly description — Rating (h) — Supporting (assembly) (h) — Non combustible (Loss criteria) Floor above commercial (between Level-1 & 2) — 2hrs — 2hrs — ■ No ☐ Yes ☐ N/A Floor between residential Level — 1 hr — 1 hr — ■ No ☐ Yes ☐ N/A Roof (considering outdoor amenity space) — — — ■ No ☐ Yes ☐ N/A — 1 hr — 1 hr — ■ No ☐ Yes ☐ N/A	93.2.2.20. - 93, 3.2.1.2., 3.2.1.4., 3.2.2.15. & 3.3.2.1
3.22a	Spatial Separation: (Addition wall areas contued below)	Exposed Building Face — Area Of EBF (m²) — L.D. (m) — L/H or H/L — Required FRR (Hours) — Max. % Of Openings Proposed — % Of Openings Proposed North — — 9m+ — - — 100% — — REFER TO SHEET A005 South — — 9m — - — 100% — — East — — 2.86m-3.48m — - — Variable % — REFER TO 2/A005 — West — — 9m+ — - — 100% — —	3.2.3
3.22b	Spatial Separation: cont.	Wall — EBF (Repeated) — Construction Type — Cladding Type North — REFER TO SHEET A005 — COMBUSTIBLE — ☐ Noncombustible South — COMBUSTIBLE — ☐ Noncombustible East — COMBUSTIBLE — ☐ Noncombustible West — COMBUSTIBLE — ☐ Noncombustible	3.2.3
3.23a	Plumbing Fixture Requirements: Actual Occupancy load for commercial space to be determined at Tenant fit-out phase	Ratio: Male/Female = 50:50 Except as noted otherwise Floor level/ Area — Occupant Load — OBC Reference — WC's Required — WC's Provided LEVEL-1 — 208 — 3.7.4.7. (1) — — — TO BE DETERMINED AT TENANT FIT-OUT PHASE LEVEL-2 — 46 — 3.7.4.7. (1) — — — MINIMUM 1 WASHROOM PER SUITE LEVEL-3 — 50 — 3.7.4.7. (1) — — — MINIMUM 1 WASHROOM PER SUITE LEVEL-4 — 50 — 3.7.4.7. (1) — — — MINIMUM 1 WASHROOM PER SUITE	3.7.4, 3.8.2.3
3.24	Energy Efficiency:	Compliance Path: SB-10 Climatic Zone: Zone 5 — OBC Table: 1.3.1.1 Degree Day Below 18°C: (<HDD18 x 4000)	12.2.1.2 SB-1 TABLE 2
3.25	Sound Transmission Design:	Is there more than 1 dwelling unit per building?: ■ Yes ☐ No Option Implemented : Notes: MIN. 50 STC BETWEEN DWELLING UNITS AND MIN. 55 FOR WALL SEPARATING A DWELLING UNIT FROM ELEVATOR SHAFT OR REFUSE CHUTE	SB-3 5.8.1.2.(2), 5.8.1.4., & 5.8.1.5.
3.26	Alternative Solutions:		[A] 1.2.1.1. AND [C] 2.1
3.27	Notes:		

NO.	ISSUES	DATE	BY
1	ISSUED FOR COORDINATION 50%	2026-07-03	BBA
2	ISSUED FOR BUILDING PERMIT	2026-09-24	BBA

DO NOT SCALE THE DRAWINGS.
CHECK AND VERIFY ALL DIMENSIONS AT THE SITE.

ALL DRAWINGS, SPECIFICATIONS AND RELATED DOCUMENTS ARE THE COPYRIGHT PROPERTY OF THE CONSULTANT AND MUST BE RETURNED UPON REQUEST. REPRODUCTION OF DRAWINGS IN PART OR WHOLE WITHOUT THE PERMISSION OF THE CONSULTANT IS FORBIDDEN.

DRAWINGS ARE NOT TO BE USED FOR CONSTRUCTION UNTIL SIGNED AND SEALED BY THE CONSULTANT.

BARRY BRYAN ASSOCIATES

PROJECT:
PROPOSED MIXED-USE BUILDING

510-520 Taunton Rd East,
Oshawa, ON
RH Gay Holdings Co.

DRAWING:
COVER PAGE & OBC MATRIX

DESIGN BY:	AA
DRAWN BY:	NV
CHECKED BY:	NS
DATE:	07/02/26
SCALE:	1 : 5
PROJECT NO:	22132
DRAWING NO:	000

SEAL:
OSHAWA ASSOCIATION OF ARCHITECTS INC. MEMBER LICENCE 7117

ARCHITECTURAL/STRUCTURAL:

BARRY BRYAN ASSOCIATES

CIVIL:

D.G. BIDDLE & ASSOCIATES
CONSULTING ENGINEERS & PLANNERS
96 King Street East
Oshawa, Ontario, L1H 1B6
Phone: 905-576-8500
info@dgbiddle.com
dgbiddle.com





LANDSCAPE:

TROPHIC DESIGN
P: 289-251-4396
www.trophicdesign.ca



MECHANICAL/ELECTRICAL:

D.G. BIDDLE & ASSOCIATES
CONSULTING ENGINEERS & PLANNERS
96 King Street East
Oshawa, Ontario, L1H 1B6
Phone: 905-576-8500
info@dgbiddle.com
dgbiddle.com





FLOOR TYPES

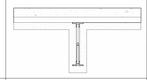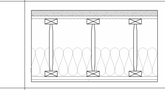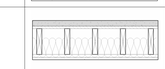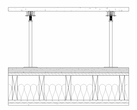Type Mark	Type Image	Description of Assembly
FL1		FLOOR TYPE 1 FLOOR FINISH - TBD CONCRETE SLAB ON GRADE CONT. UNDERSLAB VAPOUR RETARDER
FL2		FLOOR TYPE 2 (2HR FRR) FLOOR FINISH - TBD 64mm CAST IN PLACE CONCRETE 38mm STEEL DECK STEEL JOIST 2HR CONT. PRAYED-APPLIED FIRE-RESISTIVE MATERIAL TO UNDERSIDE OF STEEL DECK, STEEL JOIST AND BEAMS 2HR BXUVC FIRE RESISTANCE RATING DESIGN NO. F816
FL3		FLOOR TYPE 3 (1HR FRR) FLOOR FINISH - TBD 40mm FLOOR TOPPING MIX 19mm PLYWOOD SHEATHING PRE-ENG FLOOR JOIST, INSULATION AS REQUIRED BY TESTED ASSEMBLY AND ENTIRE VOID FILLED WITH SOUND ATTENUATION BATTS 22mm RESILIENT METAL CHANNELS @ 400mm O.C. 16mm TYPE 'C' GYPSUM BOARD FOLLOWING TESTED ASSEMBLY TO BE FOLLOWED: BARRETTE STRUCTURAL INC, DESIGN NO. BS/FIRST 60-04 LOAD BEARING FIRE RESISTANCE RATED ROOF-CEILING, FLOOR-CEILING ASSEMBLY OPEN JOIST TRIFORCE™ JOIST SERIES , ASTM E119 AND CAN/ULC S101 RATING: 1 HOUR
FL4		FLOOR TYPE 4 (1HR FRR) FLOOR FINISH - TBD PRE-ENG FLOOR TASSEMBLY 19mm PLYWOOD SHEATHING WOOD FLOOR JOIST, ENTIRE VOID FILLED WITH SOUND ATTENUATION BATTS 22mm RESILIENT METAL CHANNELS @ 400mm O.C. 16mm TYPE 'X' GYPSUM BOARD 16mm TYPE 'X' GYPSUM BOARD
FL5		FLOOR TYPE 5 (1HR FRR) FLOOR FINISH - TBD 450mm HIGH RAISED FLOOR SYSTEM ON 40mm FLOOR TOPPING MIX 19mm PLYWOOD SHEATHING WOOD FLOOR JOIST, W/ SOUND BLANKETS 22mm RESILIENT METAL CHANNELS @ 400mm O.C. 16mm TYPE 'X' GYPSUM BOARD 16mm TYPE 'X' GYPSUM BOARD





ROOF TYPES

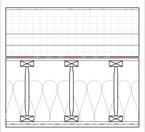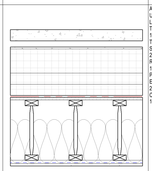TAG	CONSTRUCTION DETAIL	ASSEMBLY DESCRIPTION
R1		ROOF / CEILING ASSEMBLY 1HR THERMOPLASTIC POLYOLEFIN (TPO) ROOFING 13mm PROTECTION BOARD TAPERED INSULATION (POLYISO TAPER PACKAGE SLOPED TO DRAINS 2% MIN.) 2 LAYER OF 76mm RIGID INSULATION (POLYISO) ROOF VAPOUR BARRIER 19mm PLYWOOD SHEATHING PRE-ENG ROOF JOIST, INSULATION AS REQUIRED BY TESTED ASSEMBLY AND ENTIRE VOID FILLED WITH SOUND ATTENUATION BATTS CONT. 6mil VAPOUR BARRIER 16mm TYPE 'C' GYPSUM BOARD FOLLOWING TESTED ASSEMBLY TO BE FOLLOWED: BARRETTE STRUCTURAL INC, DESIGN NO. BS/FIRST 60-04 LOAD BEARING FIRE RESISTANCE RATED ROOF-CEILING, FLOOR-CEILING ASSEMBLY OPEN JOIST TRIFORCE™ JOIST SERIES , ASTM E119 AND CAN/ULC S101 RATING: 1 HOUR **ROOF TO BE CLASS-A PER UASTM E108**
R2		AMENITY ROOF / CEILING ASSEMBLY: 1HR UNIT PAVING ON LEVELING PEDESTAL SYSTEM THERMOPLASTIC POLYOLEFIN (TPO) ROOFING 13mm PROTECTION BOARD TAPERED INSULATION (POLYISO TAPER PACKAGE SLOPED TO DRAINS 2% MIN.) 2 LAYER OF 76mm RIGID INSULATION (POLYISO) ROOF VAPOUR BARRIER 19mm PLYWOOD SHEATHING PRE-ENG ROOF JOIST, INSULATION AS REQUIRED BY TESTED ASSEMBLY AND ENTIRE VOID FILLED WITH SOUND ATTENUATION BATTS 22mm RESILIENT METAL CHANNELS @ 400mm O.C. CONT. 6mil VAPOUR BARRIER 16mm TYPE 'C' GYPSUM BOARD FOLLOWING TESTED ASSEMBLY TO BE FOLLOWED: BARRETTE STRUCTURAL INC, DESIGN NO. BS/FIRST 60-04 LOAD BEARING FIRE RESISTANCE RATED ROOF-CEILING, FLOOR-CEILING ASSEMBLY OPEN JOIST TRIFORCE™ JOIST SERIES , ASTM E119 AND CAN/ULC S101 RATING: 1 HOUR **ROOF TO BE CLASS-A PER UASTM E108**
R3		ROOF TYPE 3 THERMOPLASTIC POLYOLEFIN (TPO) ROOFING 13mm PROTECTION BOARD TAPERED INSULATION (POLYISO TAPER PACKAGE SLOPED TO DRAINS 2% MIN.) 25mm RIGID INSULATION (POLYISO) ROOF VAPOUR BARRIER 38mm STEEL DECK STRUCTURAL FRAME


EXTERIOR WALL TYPES

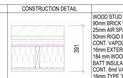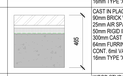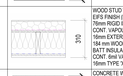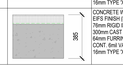TAG	F.R.R.	STC	CONSTRUCTION DETAIL	ASSEMBLY DESCRIPTION
EW1				WOOD STUD WALL + BRICK VENEER 90mm BRICK VENEER 25mm AIR SPACE 50mm RIGID INSULATION (R10 CI) CONT. VAPOUR PERMEABLE AIR BARRIER ON 16mm EXTERIOR GYPSUM SHEATHING 184 mm WOOD STUDS BATT INSULATION BETWEEN (R22) CONT. 6mil VAPOUR BARRIER 16mm TYPE 'X' GYPSUM BOARD
EW2				CAST IN PLACE CONCRETE WALL + BRICK VENEER 90mm BRICK VENEER 25mm AIR SPACE 50mm RIGID INSULATION (R10 CI) 300mm CAST IN PLACE CONCRETE WALL 64mm FURRING STUD WITH INSULATION CONT. 6mil VAPOUR BARRIER 16mm TYPE 'X' GYPSUM BOARD
EW3				WOOD STUD WALL + EIFS EIFS FINISH (REFER TO ELEVATIONS FOR COLOURS) ON 76mm RIGID INSULATION CONT. VAPOUR PERMEABLE AIR BARRIER ON 16mm EXTERIOR GYPSUM SHEATHING 184 mm WOOD STUDS BATT INSULATION BETWEEN (R22) CONT. 6mil VAPOUR BARRIER 16mm TYPE 'X' GYPSUM BOARD
EW4				CONCRETE WALL + EIFS EIFS FINISH (REFER TO ELEVATIONS FOR COLOURS) ON 76mm RIGID INSULATION 300mm CAST IN PLACE CONCRETE WALL 64mm FURRING STUD WITH INSULATION CONT. 6mil VAPOUR BARRIER 16mm TYPE 'X' GYPSUM BOARD

INTERIOR PARTITION TYPES

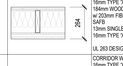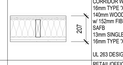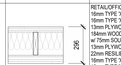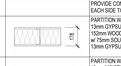TAG	F.R.R.	STC	CONSTRUCTION DETAIL	ASSEMBLY DESCRIPTION
P1	1h	50		DEMISING WALL (1 HR FRR) (50 STC)-LOADBEARING 16mm TYPE 'X' GYPSUM BOARD 16mm TYPE 'X' GYPSUM BOARD 184mm WOOD STUDS w/ 203mm FIBERGLASS SOUND ATTENUATION BLANKET CREASED SAFB 13mm SINGLE LEG RESILIENT CHANNELS HORIZ.@16mm O.C.) 16mm TYPE 'X' GYPSUM BOARD UL 263 DESIGN (U305) FRR 1 HR, NRC: TL-93-197, STC-50
P2	1h	50		CORRIDOR WALL (1 HR FRR) (50 STC)-LOADBEARING 16mm TYPE 'X' GYPSUM BOARD 140mm WOOD STUDS w/ 152mm FIBERGLASS SOUND ATTENUATION BLANKET CREASED SAFB 13mm SINGLE LEG RESILIENT CHANNELS HORIZ.@16mm O.C.) 16mm TYPE 'X' GYPSUM BOARD UL 263 DESIGN (U305) FRR 1 HR, NRC: TL-93-197, STC-50
P3	2h	59		RETAIL/OFFICE DEMISING WALL (2 HR FRR) (59 STC) 16mm TYPE 'X' GYPSUM BOARD 16mm TYPE 'X' GYPSUM BOARD 13mm PLYWOOD 184mm WOOD STUDS w/ 75mm SOUND ATTENUATION BLANKETS CREASED SAFB 13mm PLYWOOD 22mm RESILIENT CHANNELS HORIZ. 16mm TYPE 'X' GYPSUM BOARD 16mm TYPE 'X' GYPSUM BOARD UL U334 For 2HR FRR
P4	1h	50		PARTITION WALL 1HR FIRE RATING 16mm TYPE 'X' GYPSUM BOARD 92mm STEEL STUDS @ 400 O.C. w/ 75mm SOUND ATTENUATION BATTS BETWEEN 16mm TYPE 'X' GYPSUM BOARD 1HR F.R.R. BASED ON ULC DESIGN W407 PROVIDE CONTINUOUS FIRESTOP SEALANT EACH SIDE TOP & BOTTOM
P5				PARTITION WALL 13mm GYPSUM BOARD 92mm STEEL STUDS @ 400 O.C. w/ 75mm SOUND ATTENUATION BATTS BETWEEN 13mm GYPSUM BOARD
P5A				PARTITION WALL 13mm MOISTURE/MOLD RESISTANT GYPSUM BOARD ON WASHROOM SIDE 92mm STEEL STUDS @ 400 O.C. w/ 75mm SOUND ATTENUATION BATTS BETWEEN CRASED SAFB 13mm GYPSUM BOARD
P6	1h	50		PARTITION WALL 1HR FIRE RATING 16mm TYPE 'X' GYPSUM BOARD 152mm WOOD STUDS @ 400 O.C. w/ 75mm SOUND ATTENUATION BATTS BETWEEN 16mm TYPE 'X' GYPSUM BOARD 1HR F.R.R. BASED ON ULC DESIGN W407 PROVIDE CONTINUOUS FIRESTOP SEALANT EACH SIDE TOP & BOTTOM
P7				PARTITION WALL 13mm GYPSUM BOARD 152mm WOOD STUDS @ 400 O.C. w/ 75mm SOUND ATTENUATION BATTS BETWEEN 13mm GYPSUM BOARD
P7A				PARTITION WALL 13mm MOISTURE/MOLD RESISTANT GYPSUM BOARD ON WASHROOM SIDE 152mm WOOD STUDS @ 400 O.C. w/ 75mm SOUND ATTENUATION BATTS BETWEEN 13mm GYPSUM BOARD
P8	2h	55		INTERIOR CMU PARTITION 190mm CONCRETE BLOCK NOTES: 1. FIRE RATING AS PER ULC #U905 WHERE REQ'D.
P9	2h	59		ELEVATOR/STAIR SHAFT WALL (2HR FRR) 300mm CAST IN PLACE CONCRETE WALL 2HR FRR AS PER SECT. D-2.1 (DIV. B) NBCC 2015 STC 59 AS PER (ASTM E413) + (ASTM E90) PORTLAND CEMENT ASSOCIATION TESTING DATA
P10	2h	59		ELEVATOR/STAIR SHAFT WALL (2HR FRR) 300mm CAST IN PLACE CONCRETE WALL 2HR FRR AS PER SECT. D-2.1 (DIV. B) NBCC 2015 STC 59 AS PER (ASTM E413) + (ASTM E90) PORTLAND CEMENT ASSOCIATION TESTING DATA
P11	2h	59		ELEVATOR/STAIR SHAFT WALL (2HR FRR) 300mm CAST IN PLACE CONCRETE WALL 2HR FRR AS PER SECT. D-2.1 (DIV. B) NBCC 2015 STC 59 AS PER (ASTM E413) + (ASTM E90) PORTLAND CEMENT ASSOCIATION TESTING DATA

INTERIOR PARTITION TYPES - SHAFT WALLS

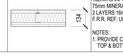TAG	F.R.R.	STC	CONSTRUCTION DETAIL	ASSEMBLY DESCRIPTION
SW1	2hr	55		SHAFTWALL PARTITION (2HR) 25mm TYPE 'X' GYPSUM BOARD LINER 102mm SHAFT STUDS 75mm MINERAL FIBRE INSULATION 2 LAYERS 16mm TYPE 'X' GYPSUM BOARD F.R. REF. U.L.C #W403 SYSTEM 'B' NOTES: 1. PROVIDE CONT. FIRESTOP SEALANT TOP & BOTTOM OF WALL.

INTERIOR PARTITION TYPES - FURRING

TAG	F.R.R.	STC	CONSTRUCTION DETAIL	ASSEMBLY DESCRIPTION
F0				13mm GYPSUM BOARD LAMINATED ONTO
F1				13mm GYPSUM BOARD 22mm RESILIENT CHANNEL @ 400 O.C.
F2				13mm GYPSUM BOARD ON 64mm METAL STUD @ 400 O.C. w/ 50mm SOUND ATTENUATION BATTS BETWEEN
F2A				13mm MOISTURE/MOLD RESISTANT GYPSUM BOARD ON 92mm STEEL STUD @ 400 O.C. w/ 50mm SOUND ATTENUATION BATTS BETWEEN
F3				13mm GYPSUM BOARD ON 92mm STEEL STUD @ 400 O.C. w/ 75mm SOUND ATTENUATION BATTS BETWEEN
F3A				13mm MOISTURE/MOLD RESISTANT GYPSUM BOARD ON 92mm STEEL STUD @ 400 O.C. w/ 75mm SOUND ATTENUATION BATTS BETWEEN

ASSEMBLIES GENERAL NOTES:

1. UNLES NOTED OTHERWISE ALL PARTITIONS AND FIRE-RATED WALL ASSEMBLIES SHALL BE CONTINUOUS TO UNDERSIDE OF STRUCTURE ABOVE. PROVIDE DEFLECTION TRACK AT TOP OF ALL PARTITIONS.
2. PENETRATIONS AND JOINTS IN FIRE-RATED ASSEMBLIES SHALL BE FIRESTOPPED WITH ULC-LISTED FIRESTOPPING SYSTEMS.
3. REFER TO LIFE SAFETY DRAWINGS FOR ALL WALLS / PARTITIONS & FLOORS REQUIRED TO BE FIRE RATED. SEE F.R.R. (FIRE RESISTANCE RATING) LINES ON LIFE SAFETY FLOOR PLANS AND SECTIONS FOR FIRE RATINGS OF ASSEMBLIES.
4. ALL CYPSUM BOARD BULKHEADS / PARTITIONS ABOVE WALL OPENINGS OR SCREENS TO BE BRACED AS REQUIRED.
5. WITHIN ASSEMBLIES, WHERE COMBUSTIBLE MATERIALS (SUCH AS FOAMED PLASTIC INSULATION) ARE EXPOSED TO AIR GAPS 25MM OR DEEPER, PROVIDE FIRE BREAKS IN ACCORDANCE WITH THE BUILDING CODE, OR APPLY THERMAL BARRIER ON SURFACE OF COMBUSTIBLE MATERIALS EXPOSED TO AIR GAP.
6. PROVIDE CONTINUOUS SMOKE SEAL AT PERIMETERS OF 0-HOUR RATED ASSEMBLIES. PROVIDE FIRE STOPPING & SMOKE SEAL AT TOPS OF ALL RATED ASSEMBLIES AT UNDERSIDE OF FLOOR / ROOF DECK c/w INFILL OF FLUTES WHERE APPLICABLE.
7. ACOUSTICALLY RATED PARTITIONS SHALL BE BOARDED TO UNDERSIDE OF STRUCTURE ABOVE.
8. PROVIDE TWO CONTINUOUS BEADS OF ACOUSTIC CAULKING AT TOP AND BOTTOM TRACKS OF ACOUSTICALLY RATED WALL ASSEMBLIES. SEAL OPENINGS AND PENETRATIONS.
9. ACOUSTICALLY-RATED, FIRE RATED + FULL HEIGHT STUD PARTITIONS THAT REQUIRE A HEAVIER GAUGE THAN 25 SHALL HAVE ACOUSTIC STEEL STUDS TO ACHIEVE LISTED STC RATINGS, FIRE RATINGS AND STUD HEIGHT REQUIREMENTS. (B.O.D.: BAILY B18 STUDS)
10. ENSURE THERE ARE NO BACK-TO-BACK ELECTRICAL BOXES IN ACOUSTICALLY RATED WALLS. SEPARATE ELECTRICAL BOXES BY MINIMUM ONE STUD SPACE.
11. PROVIDE CEMENTITIOUS BACKER BOARD AS SUBSTRATE FOR TILED WALL SURFACES ON NON-FIRE-RATED WALL ASSEMBLIES. PROVIDE 13mm CEMENT BOARD IN LIEU OF GYPSUM BOARD AT ALL SHOWER AND BATHTUB ENCLOSURES.
12. PROVIDE MOISTURE / MOLD RESISTANT GYPSUM BOARD AS SUBSTRATE FOR TILED WALL SURFACES ON NON-FIRE-RATED WALL ASSEMBLIES. PROVIDE IN LIEU OF STANDARD GYPSUM BOARD IN ALL SHOWER ENCLOSURE CEILINGS.
13. PROVIDE MOISTURE RESISTANT GYPSUM BOARD IN ALL WASHROOMS AND KITCHENS.
14. FOR CEILING AND SOFFIT ASSEMBLIES WITH MOISTURE / MOLD RESISTANT GYPSUM BOARD, FRAMING MEMBERS SHALL BE 310mm ON CENTRE MAXIMUM.
15. IMPACT-RESISTANT GYPSUM BOARD SHALL BE USED IN REFUSE ROOMS AND MOVING / DELIVERY ROOM.
16. MASONRY WALLS SHALL EXTEND TO UNDERSIDE OF STRUCTURE ABOVE UNLESS NOTED OTHERWISE. SEE STRUCTURAL FOR DEFLECTION REQUIREMENTS.
17. ALL RAIN WATER LEADERS (RWL) AND PLUMBING RISERS SHALL BE FURRED IN. FURR IN TO 200mm ABOVE THE FINISHED CEILING UNLESS NOTED OTHERWISE.
18. SEE ROOM FINISH SCHEDULE FOR FINISH TYPE.
19. AT RECESSED LIGHTS IN EXTERIOR SOFFITS PROVIDE BOX OUTS IN STUD FRAMING TO SUIT REQUIRED CLEARANCE BETWEEN LIGHT FIXTURE AND EXTERIOR INSULATION. MAINTAIN FULL DEPTH OF INSULATION INTO BOX OUT AND ENSURE AIR BARRIER CONTINUITY. SEAL ALL PENETRATIONS.
20. FOR FLOOR ASSEMBLIES, THE TESTED ASSEMBLY IS PROPRIETARY TO THE PROPOSED STRUCTURAL TRUSS/JOIST SYSTEM. IF THE CONTRACTOR ELECTS TO USE AN ALTERNATIVE EQUIVALENT TRUSS/JOIST SYSTEM, THE CONTRACTOR SHALL SUBMIT THE ASSOCIATED TESTED ASSEMBLY FOR REVIEW, DEMONSTRATING PERFORMANCE EQUIVALENT TO THE PROPOSED SYSTEM. THE CONTRACTOR SHALL PROVIDE ALL REQUIRED PRODUCT DATA, TEST REPORTS, AND SUPPORTING DOCUMENTATION NECESSARY FOR THE ARCHITECT'S AND ENGINEER'S REVIEW AND APPROVAL.

FLOOR PLAN NOTATIONS

- Room name / 101 — ROOM NAME & NUMBER
- W1 — EXTERIOR WALL TYPE (REFER TO WALL TYPE SCHEDULE)
- P1 — INTERIOR PARTITION or FURRING TYPE (REFER TO PARTITION TYPE or FURRING TYPE SCHEDULE)
- 101 — DOOR NUMBER (REFER TO DOOR SCHEDULE)
- G1 — EXTERIOR GLAZED SYSTEM NUMBER (REFER TO WINDOW SCHEDULE)
- SC1 — INTERIOR GLAZED SCREEN NUMBER (REFER TO SCREEN SCHEDULE)
- ML-01 — MILLWORK UNIT NUMBER (REFER TO MILLWORK DRAWINGS)
- A201 — BUILDING SECTION / EXTERIOR ELEVATION / WALL SECTION REFERENCE
- X / A701 / X — INTERIOR ELEVATION REFERENCE
- PB — BARRIER FREE DOOR OPERATOR PUSH BUTTON
- PL — PUSH TO LOCK PUSH BUTTON
- EM — EMERGENCY ASSISTANCE CALL BUTTON
- KS — KEY SWITCH
- SLOPE TO DRAIN MIN. 2%
- CG — CORNER GUARD

CEILING TYPES:

- GYP-1 2450 — 13mm GYPSUM BOARD ON METAL STUD FRAMING w/ CEILING LEVEL ABOVE FINISHED FLOOR.
- GYP-2 2450 — 13mm MOLD & WATER RESISTANT GYPSUM BOARD ON METAL STUD FRAMING w/ CEILING LEVEL ABOVE FINISHED FLOOR.
- ACP-1 2450 — 610mm x 1220mm ACOUSTIC CEILING PANELS IN SUSPENDED T-BAR GRID w/ CEILING LEVEL ABOVE FINISHED FLOOR.
- ACM 2450 — PREFINISHED ALUMINUM COMPOSITE PANEL SOFFIT
- MTL 2450 — PREFINISHED METAL SOFFIT
- EXP — EXPOSED STRUCTURE c/w PAINT FINISH TO CONCRETE DECK, FRAMING, BRACING, SUPPORTS AND ALL SERVICES INCLUDING DUCTS, PIPES, FITTINGS, HANGERS & CONDUITS


ROOF NOTATION LEGEND

- ROOF DATUM +100.000 — GEODETIC ROOF DATUM (TOP OF ROOF SLAB @ HIGHEST ELEVATION)
- RD — ROOF DRAIN
- INDICATES AREA OF ROOF WITH TAPERED INSULATION (SLOPE ROOF TO DRAINS MIN. 2% TYP.) — ROOF SLOPE 2% MIN.
- ROOF MEMBRANE WALKWAY PAD
- RSD — RELIEF SCUPPER DRAIN

CEILING NOTATION LEGEND:


- 2440 — SPOT ELEVATION OF UNDERSIDE OF BULKHEAD
- CEILING DIFFUSER (REFER TO MECHANICAL)
- RETURN AIR GRILLE (REFER TO MECHANICAL)
- LIGHTING (REFER TO ELECTRICAL DWGS.)
- SPRINKLER HEADS (REFER TO MECHANICAL)
- RS — MANUAL ROLLER SHADE
- EMERGENCY LIGHTS (REFER TO ELECTRICAL DWGS.)
- FIRE ALARM (REFER TO ELECTRICAL DWGS.)

WASHROOM ACCESSORIES

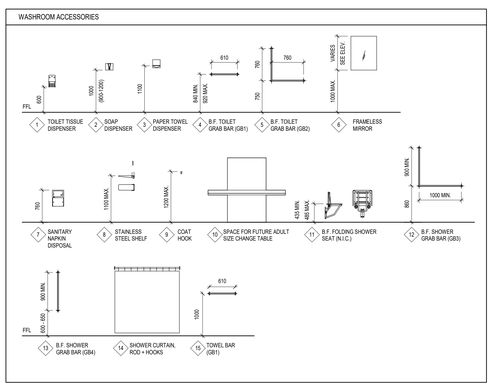

BARRIER FREE MOUNTING HEIGHT REQUIREMENTS

1. GRAB BARS SHALL BE MIN. 30mmØ , 40mmØ MAX.
2. CLEARANCE FOR GRAB BARS TO BE MIN. 38mm , 50mm MAX.
3. GRAB BARS TO HAVE SLIP RESISTANT SURFACE.
4. INSTALL GRAB BARS TO SUPPORT LOADING REQUIRED BY THE ONTARIO BUILDING CODE.
5. PROVIDE AND LOCATE A COAT HOOK ON SIDEWALL OF TOILET STALL DOOR AT 1200mm MAX. ABOVE FINISHED FLOOR AND PROJECTING NOT MORE THAN 50mm.
6. ALL FIXTURES SHALL CONFORM TO BARRIER-FREE HEIGHTS OUTLINED IN THE LATEST EDITION OF THE ONTARIO BUILDING CODE.
7. ALL ACCESSORIES SHALL BE INSTALLED IN ACCORDANCE WITH THE LATEST EDITION OF THE ONTARIO BUILDING CODE.
8. INSTALL DOOR OPERATOR, PUSH BUTTONS AND PUSH TO LOCK DEVICE IN ACCORDANCE WITH THE REQUIREMENTS OF THE LATEST EDITION OF THE ONTARIO BUILDING CODE.
9. INSTALL EMERGENCY CALL SYSTEM IN ACCORDANCE WITH THE LATEST EDITION OF THE ONTARIO BUILDING CODE.

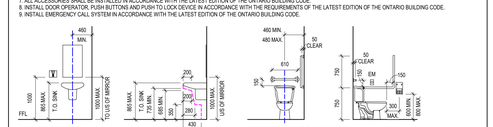

NOTES LEGEND

- 45.0 m — TRAVEL DISTANCE / ROUTE
- FEC — FIRE EXTINGUISHER CABINET (SEE ALSO MECHANICAL DRAWINGS)
- FE — FIRE EXTINGUISHER (SEE ALSO MECHANICAL DRAWINGS)
- PB — BARRIER FREE DOOR OPERATOR PUSH BUTTON
- EMERGENCY LIGHTING (SEE ALSO ELECTRICAL DRAWINGS)
- EXIT SIGNAGE (SEE ALSO ELECTRICAL DRAWINGS)
- PULL STATION (SEE ALSO ELECTRICAL DRAWINGS)
- FIRE RATED COLUMN - 1 HR F.R.R.
- FP-1: DENOTES GYPSUM BOARD WRAP ROTECTION (U.L.C DESIGN No. X928)
- FP-2: DENOTES INTUMESCENT COATING PROTECTION (U.L.C DESIGN No. Z368)

FIRE SEPARATION LEGEND

	WALL & FLOOR RATING	CLOSURES RATING
O HR	O HOUR FIRE SEPARATION	O HOUR F.R.R.
1 HR	1.0 HOUR FIRE SEPARATION	3/4 HOUR F.R.R.
2 HR	2.0 HOUR FIRE SEPARATION	1 1/2 HOUR F.R.R.
0.75 HR	0.75 HOUR FIRE SEPARATION	NO RATING FOR WINDOWS

NOTES :

1. REFER TO PARTITION TYPE SCHEDULE AND PLANS FOR DESCRIPTION OF PARTITIONS TO BE USED.
2. ALL RATED WALLS/PARTITIONS TO BE FULL HEIGHT TO UNDERSIDE OF FLOOR / ROOF DECK FOR CONTINUOUS FIRE STOPPING / SMOKE SEAL INCLUDING INFILL OF DECK FLUTES WHERE APPLICABLE. PROVIDE SHAFTWALL INFILL OFFSET AT TOPS OF ALL RATED PARTITIONS DESIGNED BY THE FIRESTOPPING SUPPLIER TO MEET CODE REQUIREMENTS AND TO SUIT THE APPLICATION, AND SHALL HAVE A FIRE RESISTANCE RATING EQUIVALENT TO THE RATING INDICATED FOR THE ASSEMBLY WHERE WALLS/PARTITIONS ABUT / ALIGN TO UNDERSIDE OF STRUCTURE (BEAMS OR JOISTS).
3. ALL PENETRATIONS THROUGH RATED ASSEMBLIES TO BE FIRE STOPPED / SMOKE SEALED. FIRESTOPPING SHALL BE DESIGNED BY THE FIRESTOPPING SUPPLIER TO MEET CODE REQUIREMENTS AND TO SUIT THE APPLICATION AND SHALL HAVE A FIRE RESISTANCE RATING EQUIVALENT TO THE RATING INDICATED FOR THE ASSEMBLY.

DO NOT SCALE THE DRAWINGS.
CHECK AND VERIFY ALL DIMENSIONS AT THE SITE.

ALL DRAWINGS, SPECIFICATIONS AND RELATED DOCUMENTS ARE THE COPYRIGHT PROPERTY OF THE CONSULTANT AND MUST BE RETURNED UPON REQUEST. REPRODUCTION OF DRAWINGS IN PART OR WHOLE WITHOUT THE PERMISSION OF THE CONSULTANT IS FORBIDDEN.

DRAWINGS ARE NOT TO BE USED FOR CONSTRUCTION UNTIL SIGNED AND SEALED BY THE CONSULTANT.

NO.	ISSUES	DATE	BY
1	ISSUED FOR COORDINATION 50%	2026-07-03	BBA
2	ISSUED FOR BUILDING PERMIT	2026-09-24	BBA

BARRY BRYAN ASSOCIATES

PROJECT:

PROPOSED MIXED-USE BUILDING

510-520 Taunton Rd East,
Oshawa, ON
RH Gay Holdings Co.

DRAWING:

ASSEMBLIES

DESIGN BY: AA	SEAL: ONTARIO ASSOCIATION OF ARCHITECTS LICENCE 7117
DRAWN BY: NV	
CHECKED BY: NS	
DATE: 05/26/26	
SCALE: As indicated	
PROJECT NO: 22132	DRAWING NO: A001

NOTES LEGEND


- 45.0 m — TRAVEL DISTANCE / ROUTE
- FEC — FIRE EXTINGUISHER CABINET (SEE ALSO MECHANICAL DRAWINGS)
- FE — FIRE EXTINGUISHER (SEE ALSO MECHANICAL DRAWINGS)
- PB — BARRIER FREE DOOR OPERATOR PUSH BUTTON
- EMERGENCY LIGHTING (SEE ALSO ELECTRICAL DRAWINGS)
- EXIT SIGNAGE (SEE ALSO ELECTRICAL DRAWINGS)
- PULL STATION (SEE ALSO ELECTRICAL DRAWINGS)
- FP — FIRE RATED COLUMN - 1 HR F.R.R.
  - FP-1: DENOTES GYPSUM BOARD WRAP ROTECTION (ULC DESIGN No. X528)
  - FP-2: DENOTES INTUMESCENT COATING PROTECTION (ULC DESIGN No. Z565)

FIRE SEPARATION LEGEND

	WALL & FLOOR RATING	CLOSURES RATING
0 HR — 0 HR — 0 HR	0 HOUR FIRE SEPARATION	0 HOUR F.R.R.
1 HR — 1 HR — 1 HR	1.0 HOUR FIRE SEPARATION	3/4 HOUR F.R.R.
2 HR — 2 HR — 2 HR	2.0 HOUR FIRE SEPARATION	1 1/2 HOUR F.R.R.
— — — — —	0.75 HOUR FIRE SEPARATION	NO RATING FOR WINDOWS


NOTES :

1. REFER TO PARTITION TYPE SCHEDULE AND PLANS FOR DESCRIPTION OF PARTITIONS TO BE USED.
2. ALL RATED WALLS/PARTITIONS TO BE FULL HEIGHT TO UNDERSIDE OF FLOOR / ROOF DECK FOR CONTINUOUS FIRE STOPPING / SMOKE SEAL INCLUDING INFILL OF DECK FLUTES WHERE APPLICABLE. PROVIDE SHAFTWALL INFILL (OFFSET) AT TOPS OF ALL RATED PARTITIONS DESIGNED BY THE FIRESTOPPING SUPPLIER TO MEET CODE REQUIREMENTS AND TO SUIT THE APPLICATION, AND SHALL HAVE A FIRE RESISTANCE RATING EQUIVALENT TO THE RATING INDICATED FOR THE ASSEMBLY WHERE WALLS/PARTITIONS ABUT / ALIGN TO UNDERSIDE OF STRUCTURE (BEAMS OR JOISTS).
3. ALL PENETRATIONS THROUGH RATED ASSEMBLIES TO BE FIRE STOPPED / SMOKE SEALED. FIRESTOPPING SHALL BE DESIGNED BY THE FIRESTOPPING SUPPLIER TO MEET CODE REQUIREMENTS AND TO SUIT THE APPLICATION AND SHALL HAVE A FIRE RESISTANCE RATING EQUIVALENT TO THE RATING INDICATED FOR THE ASSEMBLY.

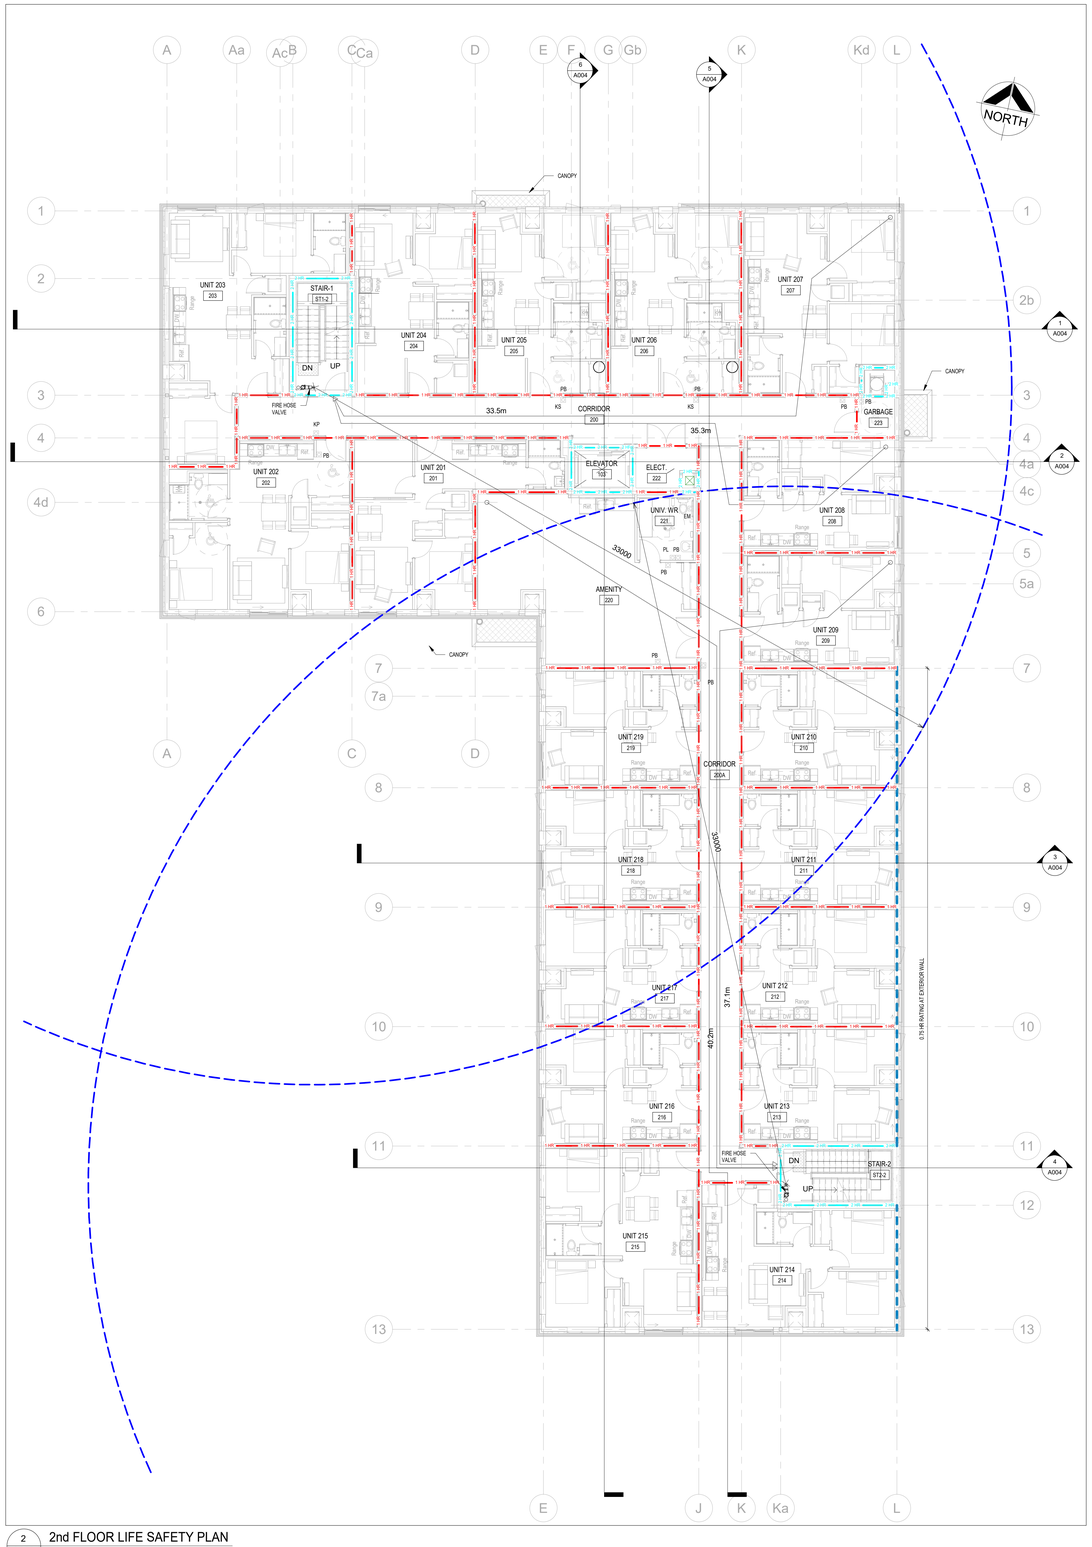

2 A002 — 2nd FLOOR LIFE SAFETY PLAN

1 : 100

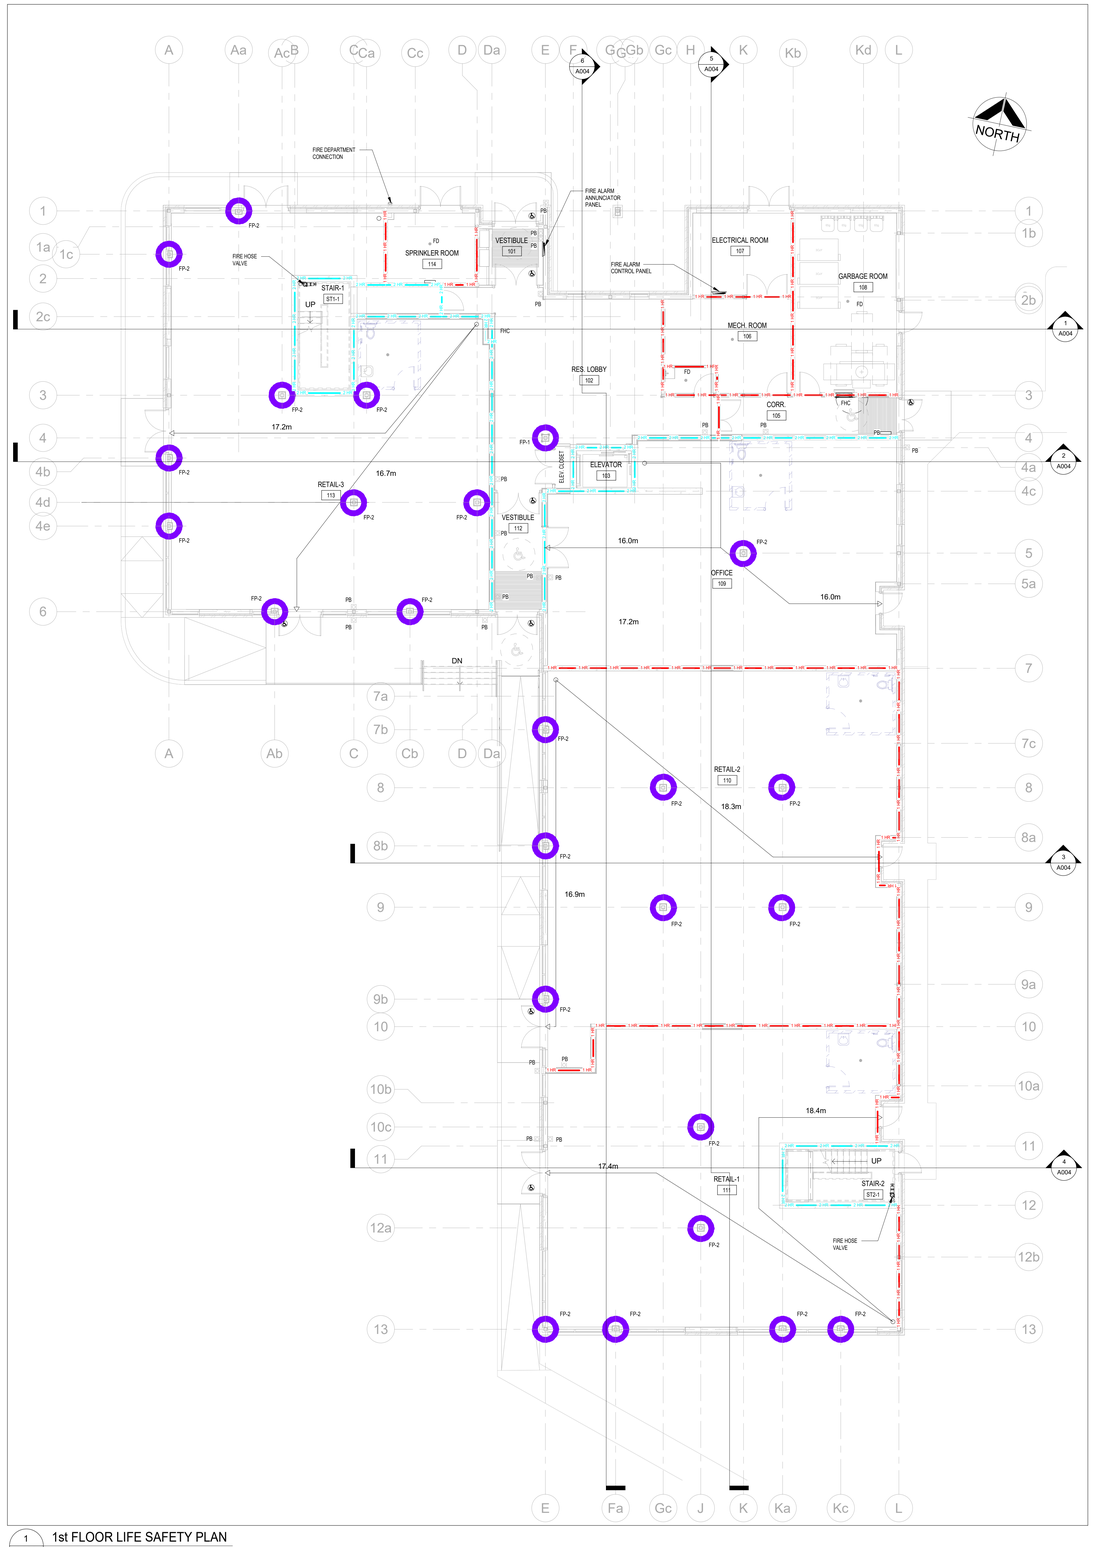

1 A002 — 1st FLOOR LIFE SAFETY PLAN

1 : 100

DO NOT SCALE THE DRAWINGS.
CHECK AND VERIFY ALL DIMENSIONS AT THE SITE.

ALL DRAWINGS, SPECIFICATIONS AND RELATED DOCUMENTS ARE THE COPYRIGHT PROPERTY OF THE CONSULTANT AND MUST BE RETURNED UPON REQUEST. REPRODUCTION OF DRAWINGS IN PART OR WHOLE WITHOUT THE PERMISSION OF THE CONSULTANT IS FORBIDDEN.

DRAWINGS ARE NOT TO BE USED FOR CONSTRUCTION UNTIL SIGNED AND SEALED BY THE CONSULTANT.

NO.	ISSUES	DATE	BY
1	ISSUED FOR BUILDING PERMIT	2026-09-24	BBA

BARRY BRYAN ASSOCIATES

PROJECT:

PROPOSED MIXED-USE BUILDING

510-520 Taunton Rd East,
Oshawa, ON
RH Gay Holdings Co.

DRAWING:

LIFE SAFETY PLANS

DESIGN BY: AA	SEAL:
DRAWN BY: N	
CHECKED BY: NS	
DATE: 07/09/26	
SCALE: 1 : 100	
PROJECT NO: 22132	DRAWING NO: A002


ONTARIO ASSOCIATION of ARCHITECTS — LICENCE 7117

NOTES LEGEND	
45.0 m	TRAVEL DISTANCE / ROUTE
FEC	FIRE EXTINGUISHER CABINET (SEE ALSO MECHANICAL DRAWINGS)
FE	FIRE EXTINGUISHER (SEE ALSO MECHANICAL DRAWINGS)
PB	BARRIER FREE DOOR OPERATOR PUSH BUTTON
	EMERGENCY LIGHTING (SEE ALSO ELECTRICAL DRAWINGS)
	EXIT SIGNAGE (SEE ALSO ELECTRICAL DRAWINGS)
	PULL STATION (SEE ALSO ELECTRICAL DRAWINGS)
FP	FIRE RATED COLUMN - 1 HR F.R.R. FP-1: DENOTES GYPSUM BOARD WRAP ROTECTION (ULC DESIGN No. XS28) FP-2: DENOTES INTUMESCENT COATING PROTECTION (ULC DESIGN No. Z065)

FIRE SEPARATION LEGEND		
	WALL & FLOOR RATING	CLOSURES RATING
O HR — O HR — O HR	O HOUR FIRE SEPARATION	O HOUR F.R.R.
1 HR — 1 HR — 1 HR	1.0 HOUR FIRE SEPARATION	3/4 HOUR F.R.R.
2 HR — 2 HR — 2 HR	2.0 HOUR FIRE SEPARATION	1 1/2 HOUR F.R.R.
— — — —	0.75 HOUR FIRE SEPARATION	NO RATING FOR WINDOWS

NOTES :

1. REFER TO PARTITION TYPE SCHEDULE AND PLANS FOR DESCRIPTION OF PARTITIONS TO BE USED.
2. ALL RATED WALLS/PARTITIONS TO BE FULL HEIGHT TO UNDERSIDE OF FLOOR / ROOF DECK FOR CONTINUOUS FIRE STOPPING / SMOKE SEAL INCLUDING INFILL OF DECK FLUTES WHERE APPLICABLE. PROVIDE SHAFTWALL INFILL (OFFSET) AT TOPS OF ALL RATED PARTITIONS DESIGNED BY THE FIRESTOPPING SUPPLIER TO MEET CODE REQUIREMENTS AND TO SUIT THE APPLICATION, AND SHALL HAVE A FIRE RESISTANCE RATING EQUIVALENT TO THE RATING INDICATED FOR THE ASSEMBLY WHERE WALLS/PARTITIONS ABUT / ALIGN TO UNDERSIDE OF STRUCTURE (BEAMS OR JOISTS).
3. ALL PENETRATIONS THROUGH RATED ASSEMBLIES TO BE FIRE STOPPED / SMOKE SEALED. FIRESTOPPING SHALL BE DESIGNED BY THE FIRESTOPPING SUPPLIER TO MEET CODE REQUIREMENTS AND TO SUIT THE APPLICATION AND SHALL HAVE A FIRE RESISTANCE RATING EQUIVALENT TO THE RATING INDICATED FOR THE ASSEMBLY.

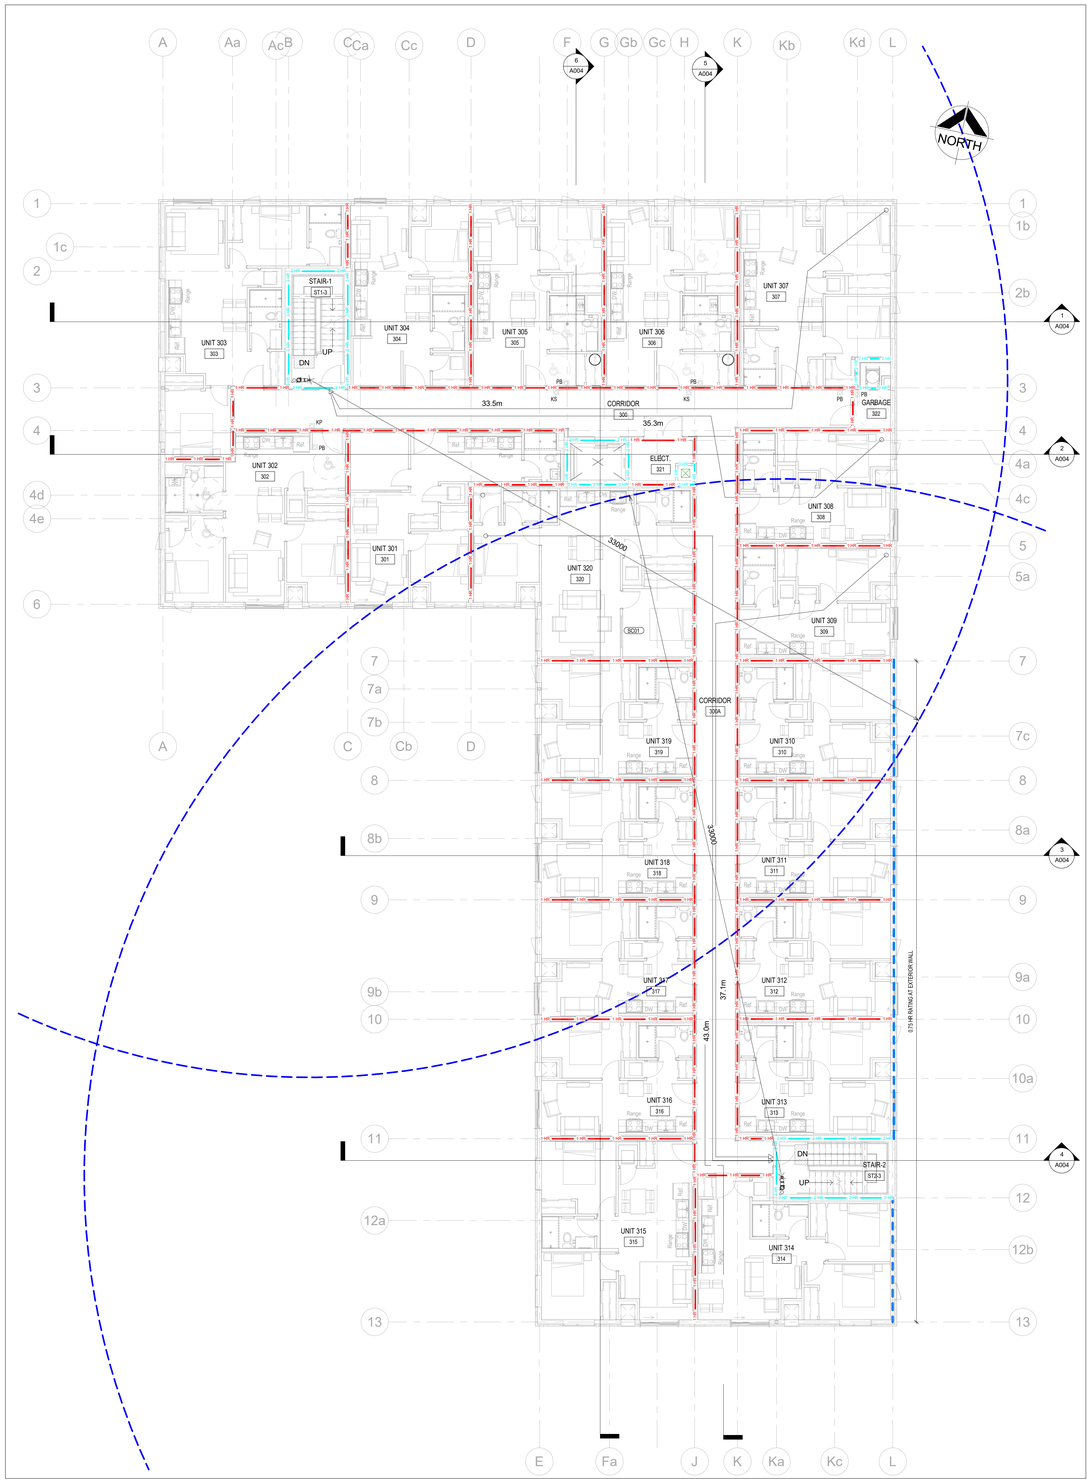

1 / A003 TYPICAL 3rd TO 4th LIFE SAFETY FLOOR PLAN

1 : 100

DO NOT SCALE THE DRAWINGS.
CHECK AND VERIFY ALL DIMENSIONS AT THE SITE.

ALL DRAWINGS, SPECIFICATIONS AND RELATED DOCUMENTS ARE THE COPYRIGHT PROPERTY OF THE CONSULTANT AND MUST BE RETURNED UPON REQUEST. REPRODUCTION OF DRAWINGS IN PART OR WHOLE WITHOUT THE PERMISSION OF THE CONSULTANT IS FORBIDDEN.

DRAWINGS ARE NOT TO BE USED FOR CONSTRUCTION UNTIL SIGNED AND SEALED BY THE CONSULTANT.

NO.	ISSUES	DATE	BY
1	ISSUED FOR BUILDING PERMIT	2026-09-24	BBA

BARRY BRYAN ASSOCIATES

PROJECT:


PROPOSED MIXED-USE BUILDING

510-520 Taunton Rd East,
Oshawa, ON
RH Gay Holdings Co.


DRAWING:

LIFE SAFETY PLANS


DESIGN BY: AA	SEAL: ONTARIO ASSOCIATION OF ARCHITECTS LICENCE 7157
DRAWN BY: NV	
CHECKED BY: NS	
DATE: 07/09/26	
SCALE: 1 : 100	
PROJECT NO: **22132**	DRAWING NO: **A003**

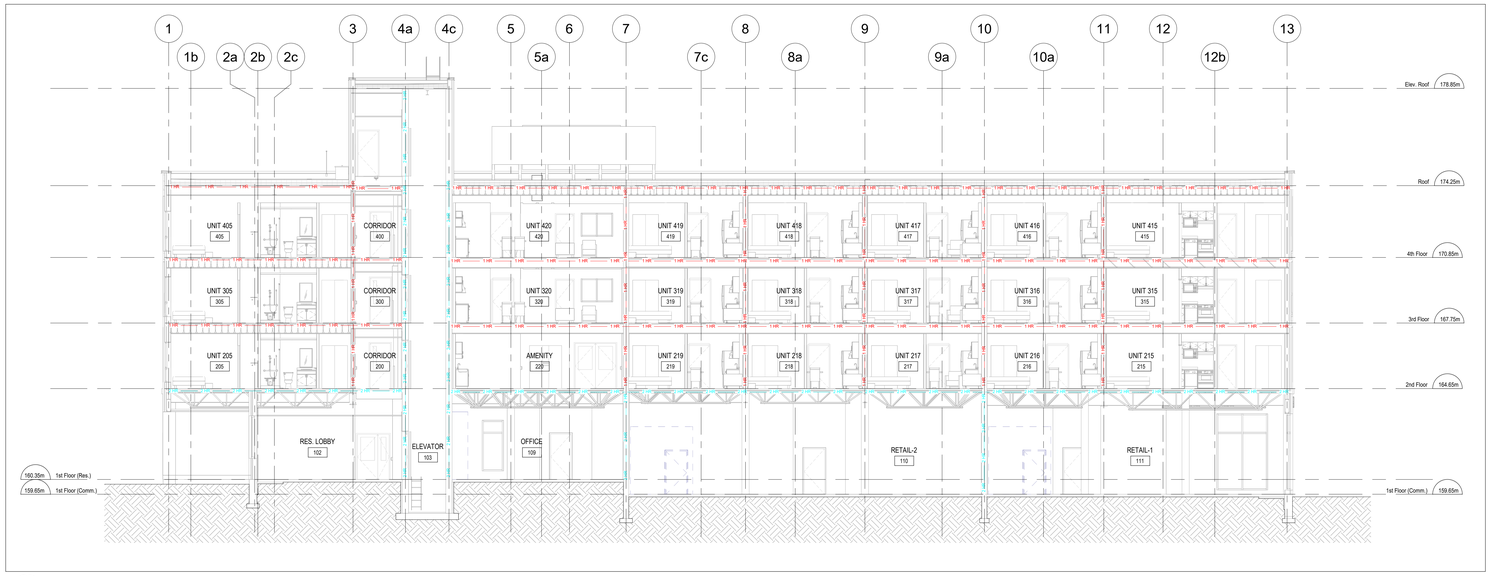


6 A004 BUILDING SECTION
1 : 100

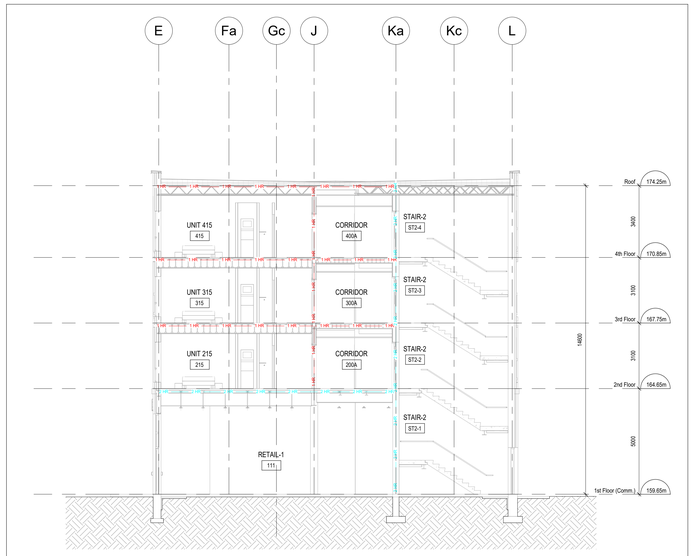


4 A004 BUILDING SECTION
1 : 100

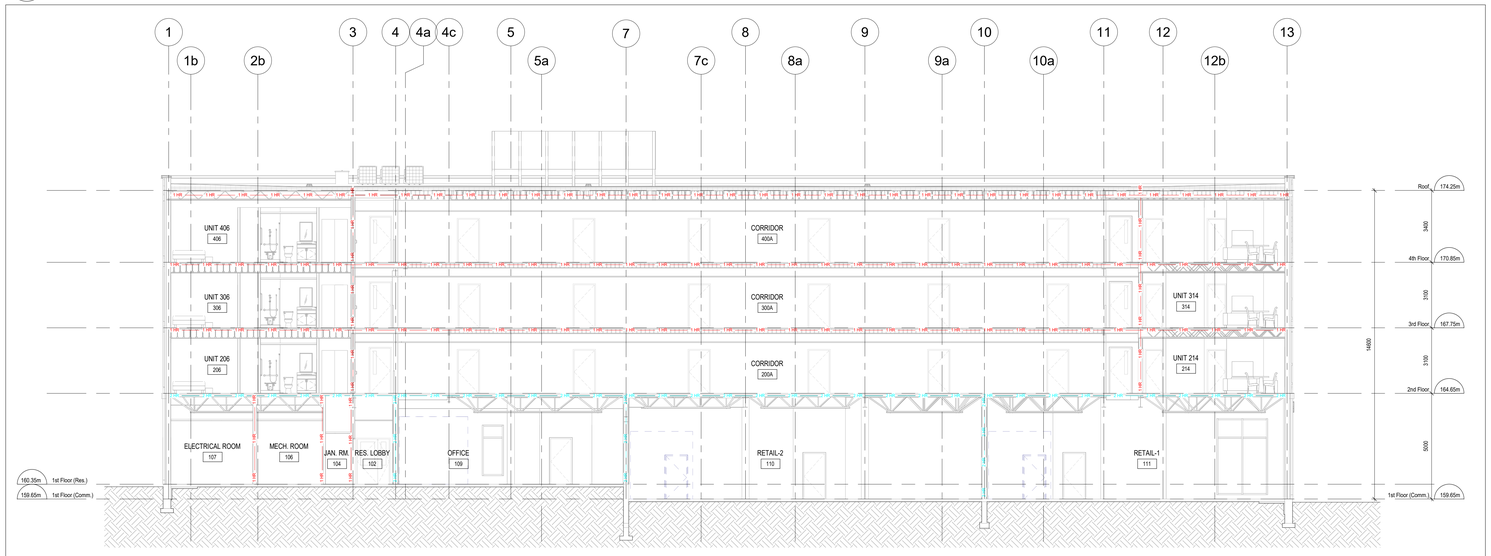


5 A004 BUILDING SECTION
1 : 100

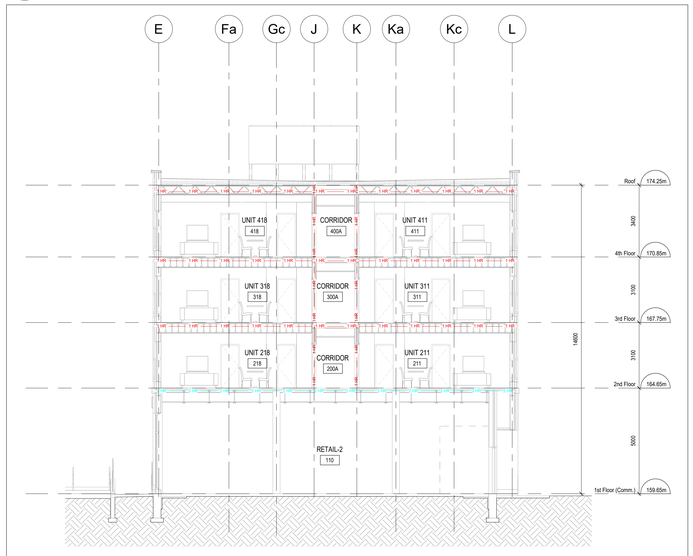

3 A004 BUILDING SECTION
1 : 100

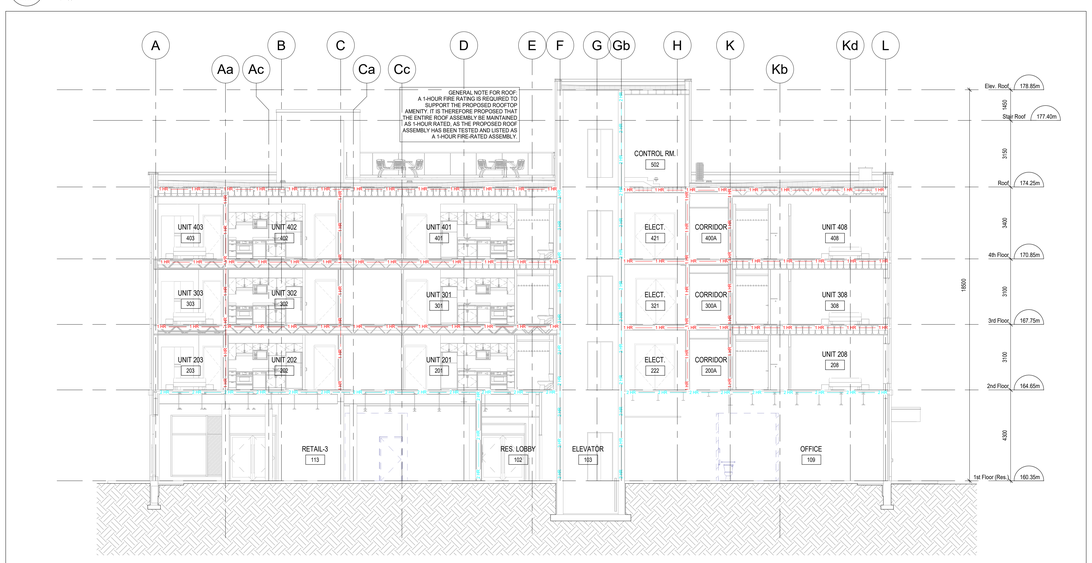

2 A004 BUILDING SECTION
1 : 100

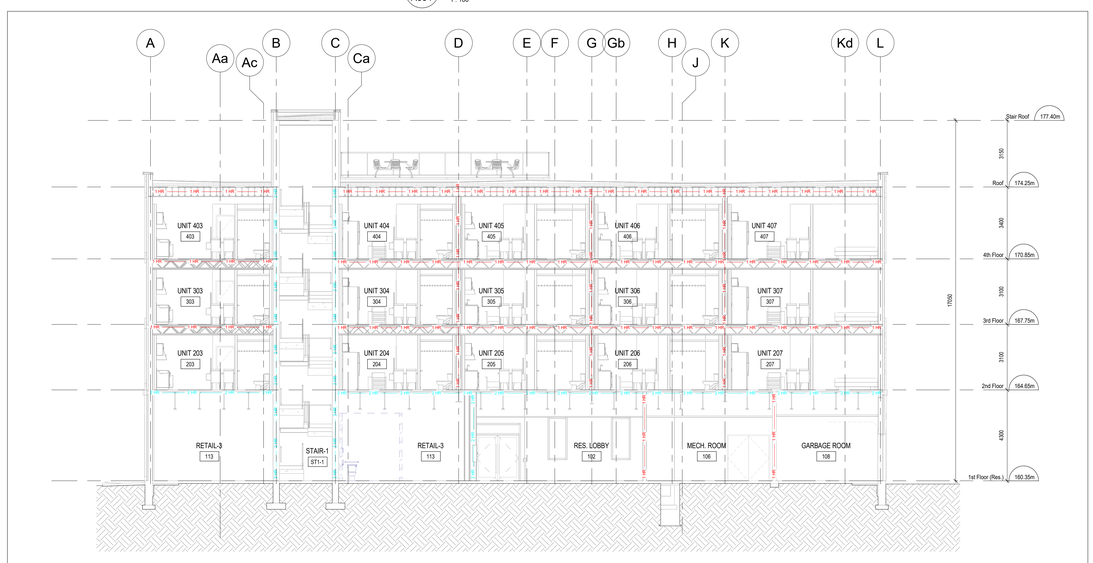

1 A004 BUILDING SECTION
1 : 100

DO NOT SCALE THE DRAWINGS.
CHECK AND VERIFY ALL DIMENSIONS AT THE SITE.

ALL DRAWINGS, SPECIFICATIONS AND RELATED DOCUMENTS ARE THE COPYRIGHT PROPERTY OF THE CONSULTANT AND MUST BE RETURNED UPON REQUEST. REPRODUCTION OF DRAWINGS IN PART OR WHOLE WITHOUT THE PERMISSION OF THE CONSULTANT IS FORBIDDEN.

DRAWINGS ARE NOT TO BE USED FOR CONSTRUCTION UNTIL SIGNED AND SEALED BY THE CONSULTANT.

NO.	ISSUES	DATE	BY
1	ISSUED FOR BUILDING PERMIT	2026-09-24	BBA


BARRY BRYAN ASSOCIATES

PROJECT:
PROPOSED MIXED-USE BUILDING

510-520 Taunton Rd East,
Oshawa, ON
RH Gay Holdings Co.

DRAWING:
LIFE SAFETY SECTIONS

DESIGN BY: AA	SEAL:
DRAWN BY: NV	
CHECKED BY: NS	
DATE: 09/14/26	
SCALE: 1 : 100	
PROJECT NO: **22132**	DRAWING NO: **A004**

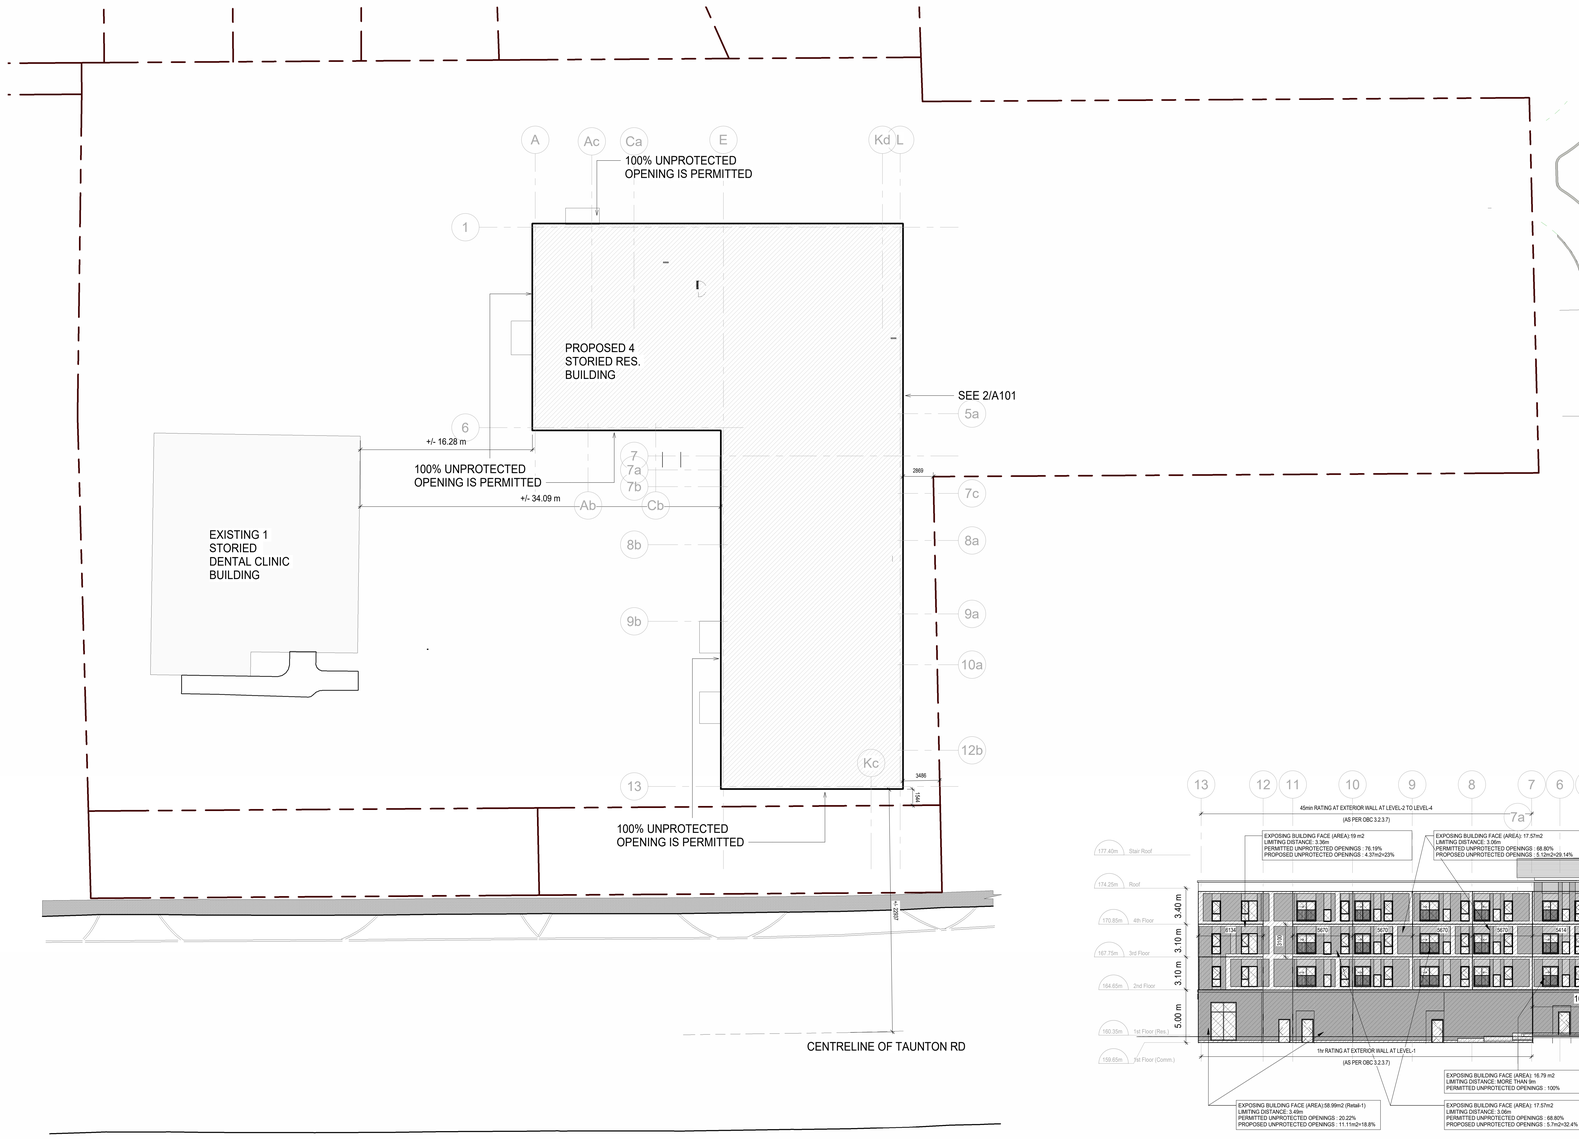

2 / A005 East Elevation COMPLIES WITH OBC 3.2.3.1

1 : 200

DO NOT SCALE THE DRAWINGS.
CHECK AND VERIFY ALL DIMENSIONS AT THE SITE.

ALL DRAWINGS, SPECIFICATIONS AND RELATED DOCUMENTS ARE THE COPYRIGHT PROPERTY OF THE CONSULTANT AND MUST BE RETURNED UPON REQUEST. REPRODUCTION OF DRAWINGS IN PART OR WHOLE WITHOUT THE PERMISSION OF THE CONSULTANT IS FORBIDDEN.

DRAWINGS ARE NOT TO BE USED FOR CONSTRUCTION UNTIL SIGNED AND SEALED BY THE CONSULTANT.

NO.	ISSUES	DATE	BY
1	ISSUED FOR SPA	2024-09-17	BBA
2	ISSUED FOR SPA-R3	2025-02-14	BBA
3	ISSUED FOR SPA-04	2025-07-11	BBA
4	ISSUED FOR BUILDING PERMIT	2026-09-24	BBA

BARRY BRYAN ASSOCIATES

PROJECT:

PROPOSED MIXED-USE BUILDING

510-520 Taunton Rd East,
Oshawa, ON
RH Gay Holdings Co.

DRAWING:

EBF CALCULATION

DESIGN BY: *Designer*	SEAL: ONTARIO ASSOCIATION OF ARCHITECTS LICENCE 7117
DRAWN BY: *Author*	
CHECKED BY: *Checker*	
DATE: *09/16/24*	
SCALE: *1 : 200*	
PROJECT NO: **22132**	DRAWING NO: **A005**

SITE STATISTICS

LEGAL DESCRIPTION: xx

ZONING & SITE:

ZONING:
510 TAUNTON: PSC-A / SSC-B
520 TAUNTON: PSC-A
PROPOSED ZONING xx

	510-520 TAUNTON RD	NEW AREA ADDED FROM WILSON RD LOT
LOT AREA	5,359.8 m²	2,035.6 m2
ROAD WIDENING AREA	662.9 m²	177.7 m2
NET SITE AREA:	5696.7 m²	1,857.9 m2
TOTAL NET SITE AREA		7,554.6 m2

LOT FRONTAGE: 80.62m
EXISTING MED/ DENTAL BUILDING AREA: 424.02 m
EXISTING GARAGE SHADE BUILDING AREA: 14.34 m

	EXISTING (MED./ BLDG + GARB. SHADE)	PROPOSED MIXED USE	TOTAL	COVERAGE
BUILDING AREA (GROUND FLOOR FOOTPRINT)	438.36 m²	1237 m²	1,675.36 m²	22.17%
SITE BUILDING AREA	438.36 m²	1265 m²	1,703.36 m²	22.55%

PAVED AREA: 4674.67 m2
PROPOSED SNOW STORAGE AREA 96.7 m2 (more than 2% OF PAVED AREA)
PAVED AREA COVERAGE: 61.88%
LANDSCAPE AREA (SOFT+HARD): 1,204.7 m2 + 15.95%
BUILDING HEIGHT: FROM SOUTH COMMERCIAL SPACE 15.3m
FROM RESIDENTIAL LOBBY 14.6m
MAIN ROOF PARAPET IS AT GEODETIC EL. 174.95m
TOP MOST PARAPET IS AT GEODETIC EL. 177.72m
(LIMIT OF AIRPORT AUTHORITY IS 180.0m)

SETBACKS OF PROPOSED NEW APARTMENT BUILDING

SOUTH (FRONT)	1.5 m
EAST	+/-2.2 m at North-end and +/-3.49 m at South End
NORTH (REAR)	15.07 m
WEST	42.80 m

	INTERIOR AMENITY	EXTERIOR AMENITY
LEVEL-1		
LEVEL-2	82.59 m²	
LEVEL-3		
LEVEL-4		
ROOF TOP		156.68 m²
TOTAL	82.59 m²	

	GFA AS PER CITY OF OSHAWA	TOTAL FLOOR AREA	RENTABLE RETAIL+OFFICE
LEVEL-1	1079.83 m²	1237.30 m²	958.73 m²
LEVEL-2	1082.42 m²	1256.06 m²	
LEVEL-3	1082.42 m²	1256.06 m²	
LEVEL-4	1082.42 m²	1256.06 m²	
TOTAL	4327.09 m²	5162.14 m²	

UNIT MIX

	1BED	1 BED BF	2 BED	2 BED BF	TOTAL PER FLOOR
LEVEL-2	11	2	5	1	19
LEVEL-3	11	2	6	1	20
LEVEL-4	11	2	6	1	20

BARRIER FREE (BF) UNITS 15% OF TOTAL UNIT COUNT

PARKING

MEDICAL AREA:	424.02 m2
COMMERICAL SPACES/ RETAIL (1)	229.08 m2
COMMERICAL SPACES/ RETAIL (2)	296.14 m2
COMMERICAL SPACES/ RETAIL (3)	259.54 m2
OFFICE	173.97 m2
TOTAL SHOPPING CENTRE AREA	1,382.75 m2

BY-LAW REQUIRED PARKING
FOR THE AREA ABOVE 1,382.7524 57.6 ~ 58 CARS
PARKING REQUIREMENT FOR SHOPPING CENTRE HAS BEEN APPLIED (SPACE/24 SQ.M.)

1 CAR FOR EACH FOR FOR 59 APARTMENTS = 59 CAR

TOTAL REQUIRED PARKING (58+59)=117


TOTAL PROPOSED PARKING: 123 CARS
(INCLUDES 8 B/F SPACES, -
CONFORM OSHAWA ACCESSIBILITY DESIGN STANDARDS 3.1.2)

LEGEND


- CONCRETE / STAMPED CONCRETE -SEE LANDSCAPE PLANS
- LANDSCAPED AREA - SEE LANDSCAPE PLAN
- ASPHALT
- PROPOSED BUILDING
- PARKING - PAINT LINES TYP. HATCH WHITE
- PERMEABLE PAVERS
- TREE PLANTING -SEE LANDSCAPE PLANS
- PROPOSED ENTRANCE
- PROPOSED EXIT
- PROPERTY LINE
- BARRIER FREE ENTRANCE
- PB PUSH BUTTON FOR DOOR OPERATOR
- BARRIER FREE PARKING
- TWSI TACTILE WARNING SURF. INDICATOR/ PLATES AS PER OS-304 (TYP.)
- SITE LIGHTING -SEE ELECTRICAL SITEPLAN
- FIRE ALARM CONTROL PANEL/ FIRE ALARM ANNUNCIATOR PANEL

TRAFFIC SIGNS



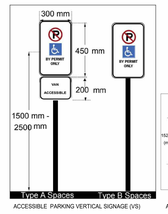



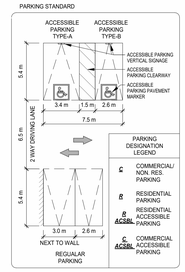

DO NOT SCALE THE DRAWINGS.
CHECK AND VERIFY ALL DIMENSIONS AT THE SITE.

ALL DRAWINGS, SPECIFICATIONS AND RELATED DOCUMENTS ARE THE COPYRIGHT PROPERTY OF THE CONSULTANT AND MUST BE RETURNED UPON REQUEST. REPRODUCTION OF DRAWINGS IN PART OR WHOLE WITHOUT THE PERMISSION OF THE CONSULTANT IS FORBIDDEN.

DRAWINGS ARE NOT TO BE USED FOR CONSTRUCTION UNTIL SIGNED AND SEALED BY THE CONSULTANT.

NO.	ISSUES	DATE	BY
1	CLIENT REVIEW	2022-09-26	BBA
2	CLIENT REVIEW	2022-10-07	BBA
3	CLIENT REVIEW	2022-10-24	BBA
4	CIVIL COORDINATION	2023-02-01	BBA
5	CONSULTANT COORDINATION	2024-04-01	BBA
6	ISSUED FOR SPA	2024-05-02	BBA
7	ISSUED FOR SPA	2024-09-17	BBA
8	ISSUED FOR SPA R3	2025-02-14	BBA
9	ISSUED FOR SPA 04	2025-07-11	BBA
10	ISSUED FOR COORDINATION 50%	2026-07-03	BBA
11	ISSUED FOR BUILDING PERMIT	2026-09-24	BBA

1 / A101 SITE PLAN
1 : 150

BARRY BRYAN ASSOCIATES

PROJECT:
PROPOSED MIXED-USE BUILDING

510-520 Taunton Rd East,
Oshawa, ON
RH Gay Holdings Co.


DRAWING:
SITE PLAN

DESIGN BY:	AA
DRAWN BY:	AA
CHECKED BY:	NS
DATE:	2023-05-19
SCALE:	As indicated
PROJECT NO:	22132
DRAWING NO:	A101

SEAL:
ONTARIO ASSOCIATION OF ARCHITECTS
MICHAEL ANTHONY SHEPPARD
LICENCE 7117

2 A201 — 1st FLOOR REFLECTED CEILING PLAN

1 : 100

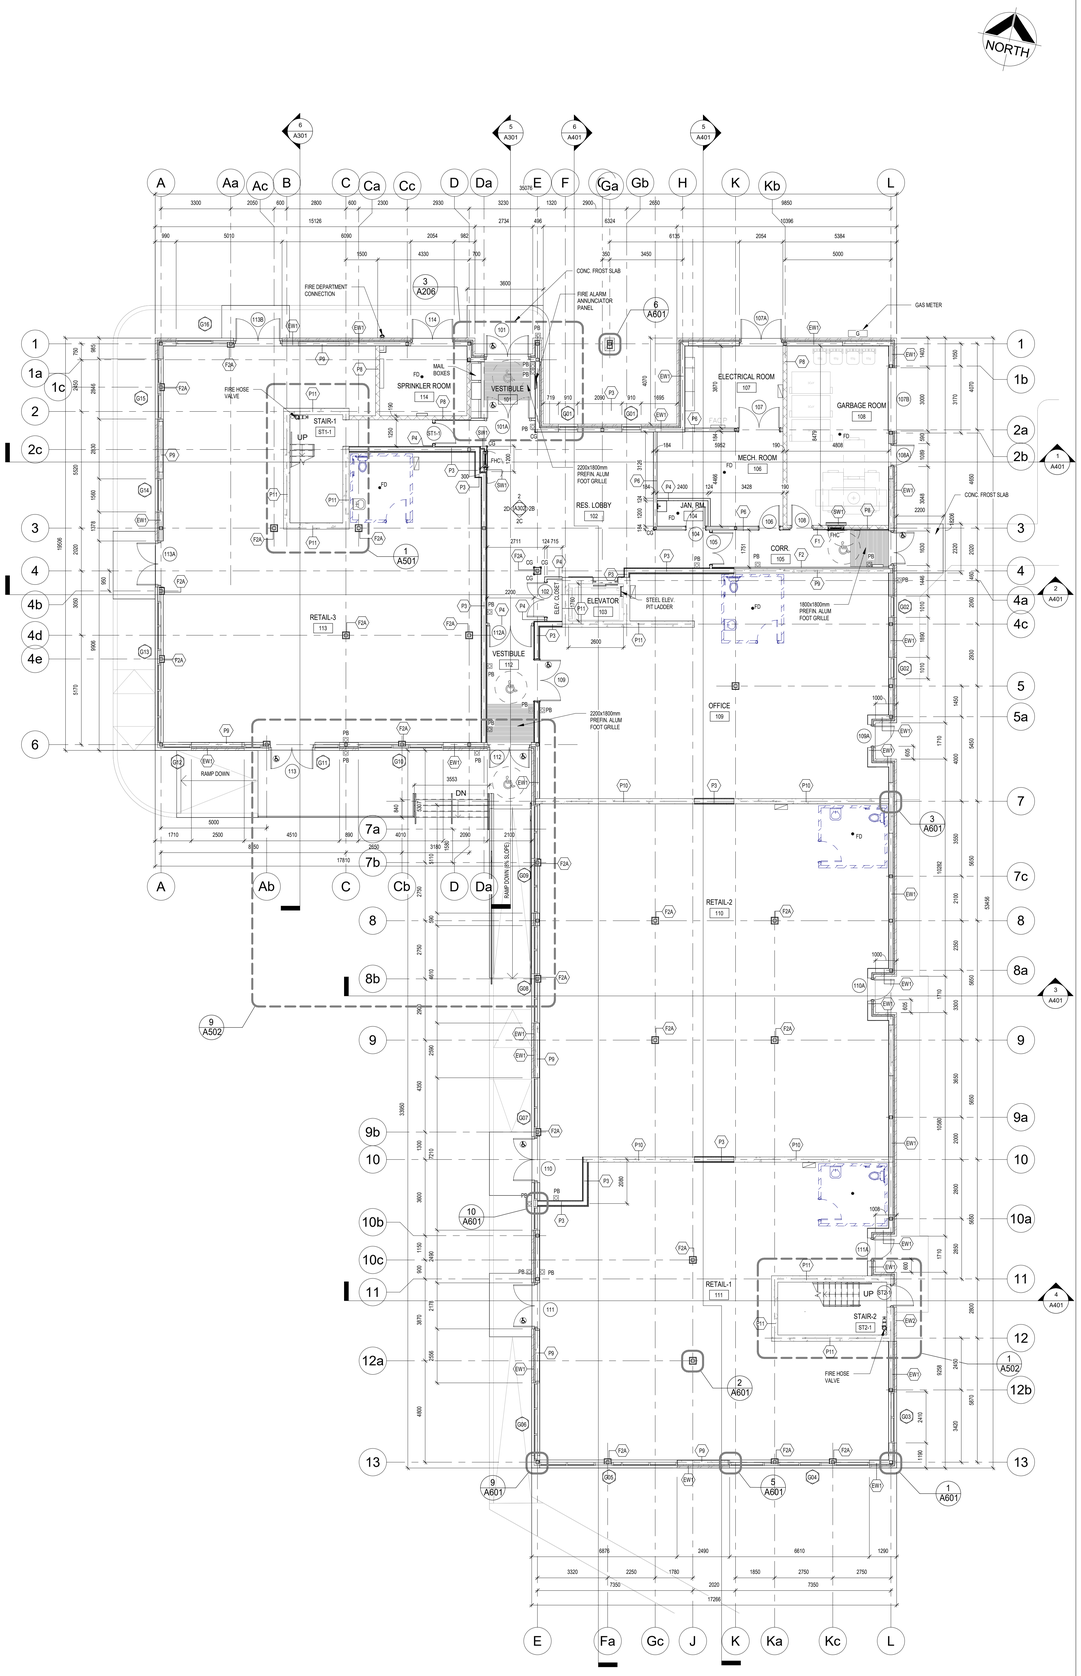

1 A201 — 1st FLOOR PLAN

1 : 100

DO NOT SCALE THE DRAWINGS.
CHECK AND VERIFY ALL DIMENSIONS AT THE SITE.

ALL DRAWINGS, SPECIFICATIONS AND RELATED DOCUMENTS ARE THE COPYRIGHT PROPERTY OF THE CONSULTANT AND MUST BE RETURNED UPON REQUEST. REPRODUCTION OF DRAWINGS IN PART OR WHOLE WITHOUT THE PERMISSION OF THE CONSULTANT IS FORBIDDEN.

DRAWINGS ARE NOT TO BE USED FOR CONSTRUCTION UNTIL SIGNED AND SEALED BY THE CONSULTANT.

NO.	ISSUES	DATE	BY
1	ISSUED FOR COORDINATION 50%	2026-07-03	BBA
2	ISSUED FOR BUILDING PERMIT	2026-09-24	BBA

BARRY BRYAN ASSOCIATES

PROJECT:

PROPOSED MIXED-USE BUILDING


510-520 Taunton Rd East,
Oshawa, ON
RH Gay Holdings Co.

DRAWING:

1st FLOOR PLAN & REFLECTED CEILING PLAN


DESIGN BY: AA	SEAL:
DRAWN BY: NV	
CHECKED BY:	
DATE: 05/20/26	
SCALE: 1 : 100	
PROJECT NO: 22132	DRAWING NO: A201

ONTARIO ASSOCIATION OF ARCHITECTS — LICENCE 7157

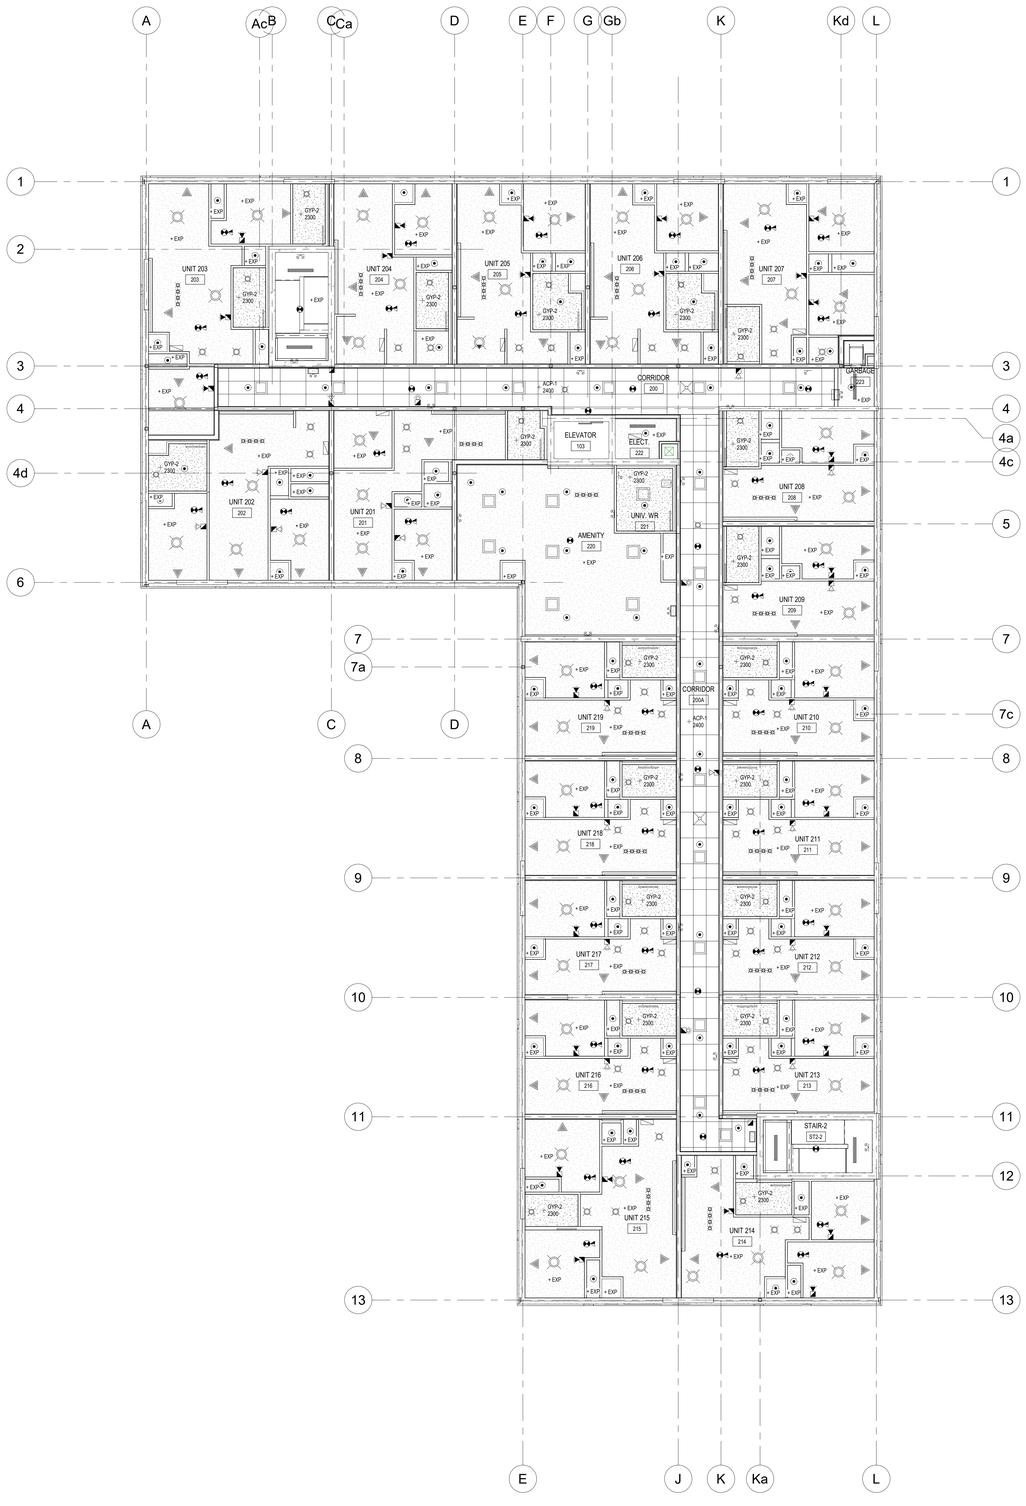

2 A202 2nd FLOOR REFLECTED CEILING PLAN

1 : 100

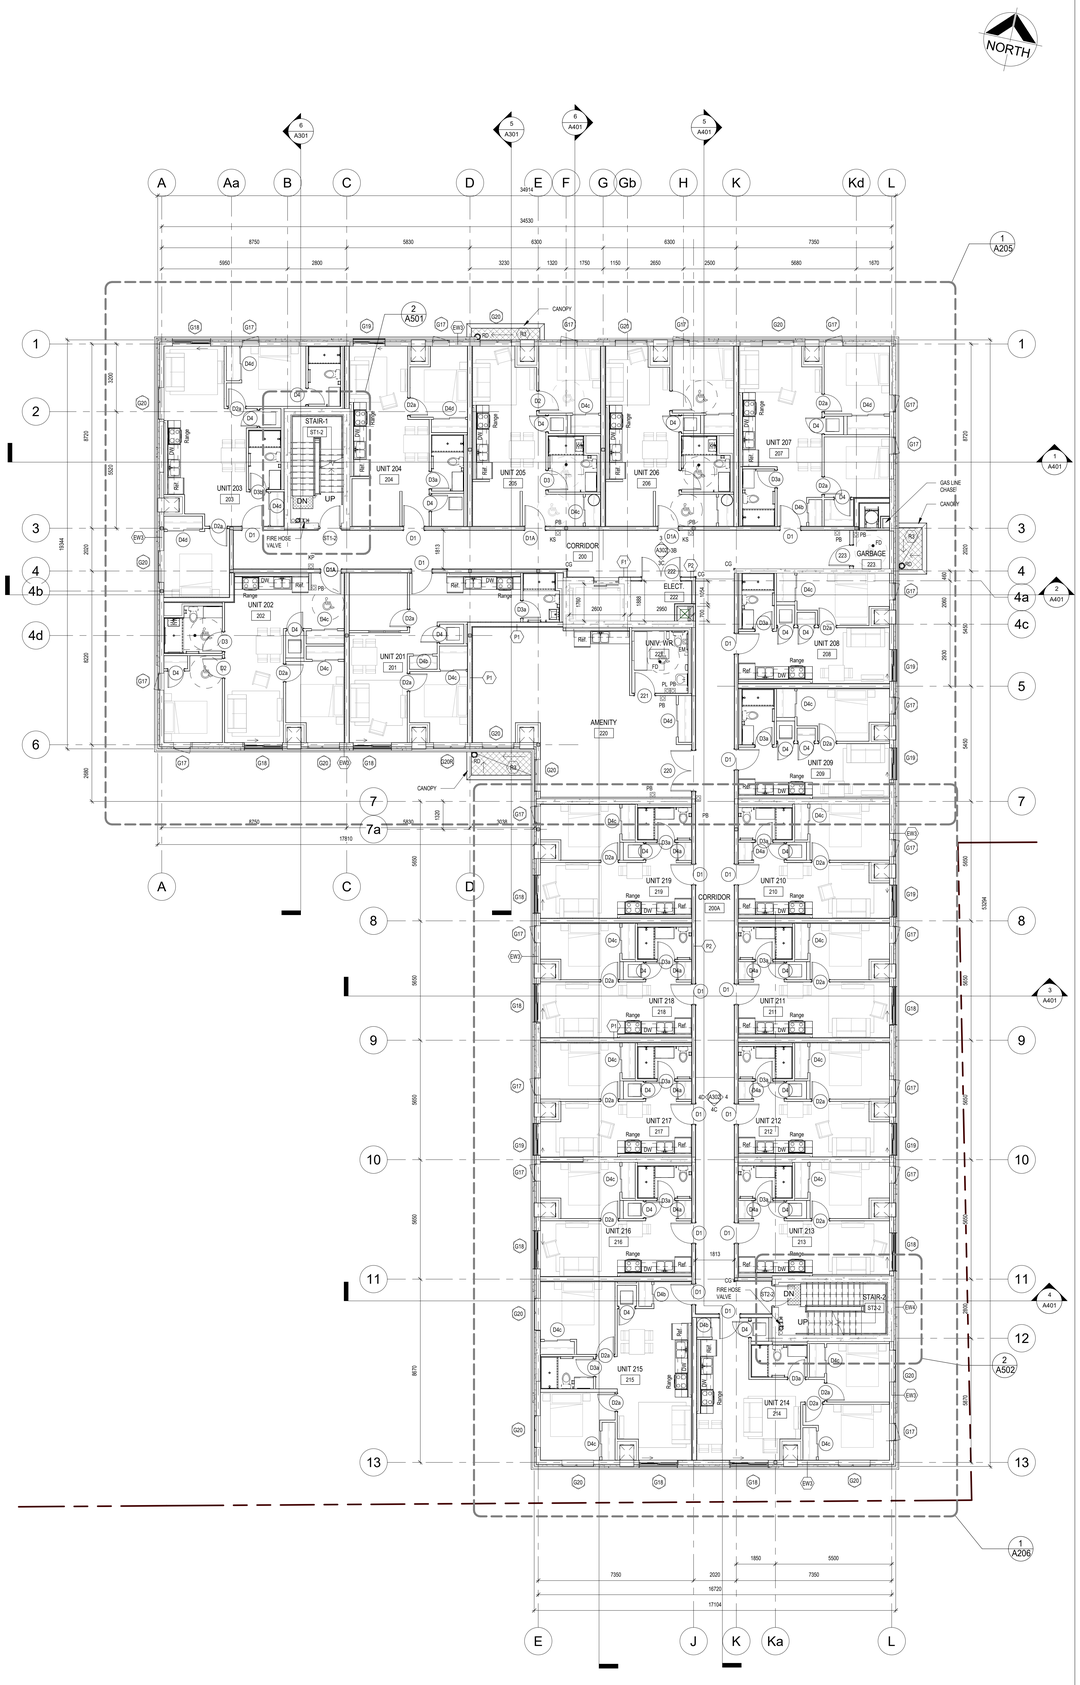

1 A202 2nd FLOOR PLAN

1 : 100

DO NOT SCALE THE DRAWINGS.
CHECK AND VERIFY ALL DIMENSIONS AT THE SITE.

ALL DRAWINGS, SPECIFICATIONS AND RELATED DOCUMENTS ARE THE COPYRIGHT PROPERTY OF THE CONSULTANT AND MUST BE RETURNED UPON REQUEST. REPRODUCTION OF DRAWINGS IN PART OR WHOLE WITHOUT THE PERMISSION OF THE CONSULTANT IS FORBIDDEN.

DRAWINGS ARE NOT TO BE USED FOR CONSTRUCTION UNTIL SIGNED AND SEALED BY THE CONSULTANT.

NO.	ISSUES	DATE	BY
1	ISSUED FOR COORDINATION 50%	2026-07-03	BBA
2	ISSUED FOR BUILDING PERMIT	2026-09-24	BBA

BARRY BRYAN ASSOCIATES

PROJECT:

PROPOSED MIXED-USE BUILDING

510-520 Taunton Rd East,
Oshawa, ON
RH Gay Holdings Co.

DRAWING:

2nd FLOOR PLAN & REFLECTED CEILING PLAN


DESIGN BY:	AA
DRAWN BY:	NV
CHECKED BY:	
DATE:	05/28/26
SCALE:	1 : 100

SEAL:

ONTARIO ASSOCIATION OF ARCHITECTS
LICENCE 7117


PROJECT NO: **22132**

DRAWING NO: **A202**

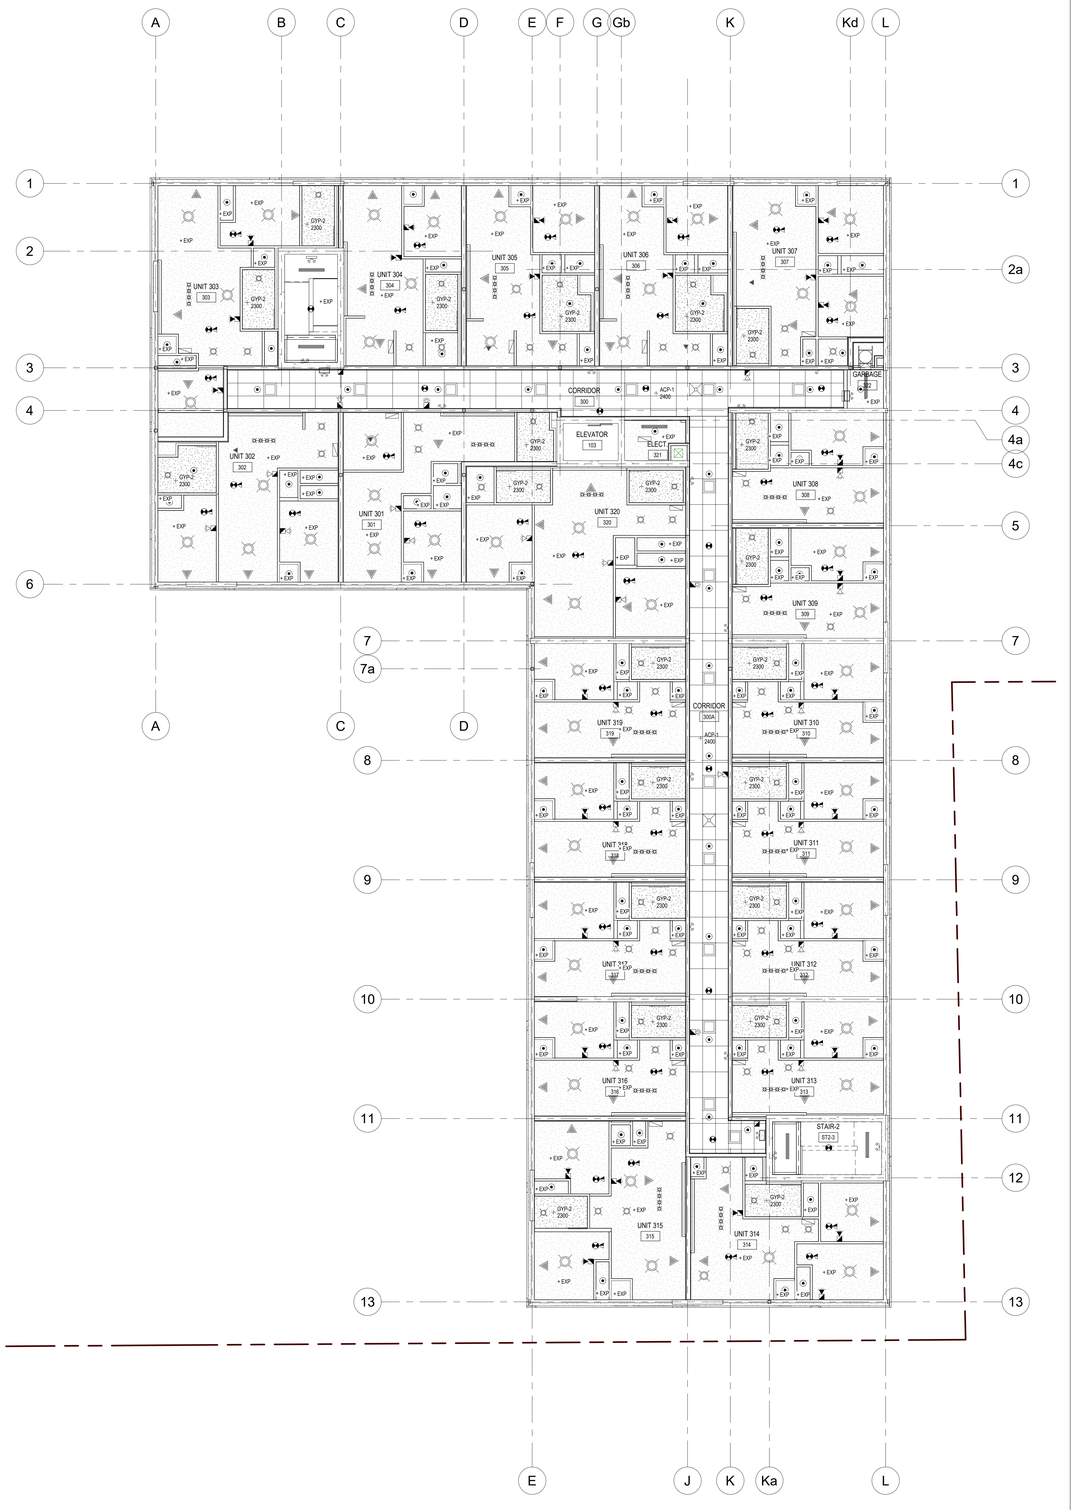

2 A203 TYPICAL 3rd TO 4th FLOOR REFLECTED CEILING PLAN

1 : 100

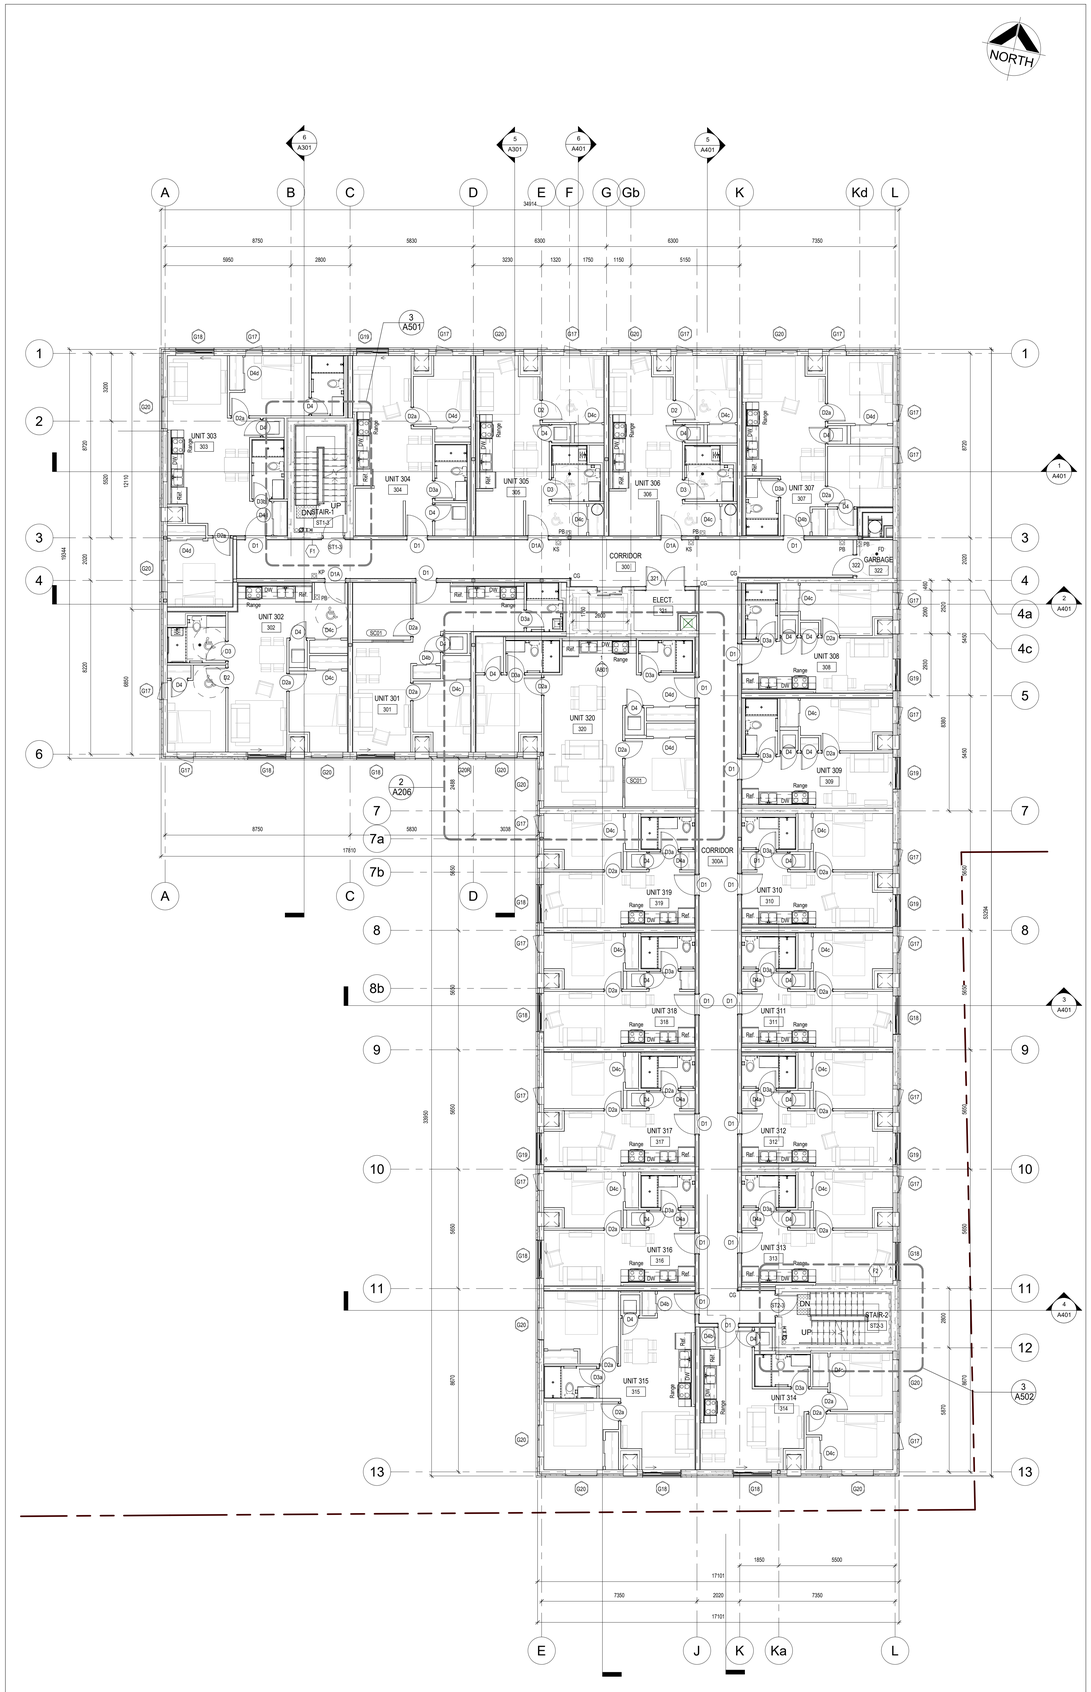

1 A203 TYPICAL 3rd TO 4th FLOOR PLAN

1 : 100

DO NOT SCALE THE DRAWINGS.
CHECK AND VERIFY ALL DIMENSIONS AT THE SITE.

ALL DRAWINGS, SPECIFICATIONS AND RELATED DOCUMENTS ARE THE COPYRIGHT PROPERTY OF THE CONSULTANT AND MUST BE RETURNED UPON REQUEST. REPRODUCTION OF DRAWINGS IN PART OR WHOLE WITHOUT THE PERMISSION OF THE CONSULTANT IS FORBIDDEN.

DRAWINGS ARE NOT TO BE USED FOR CONSTRUCTION UNTIL SIGNED AND SEALED BY THE CONSULTANT.

NO.	ISSUES	DATE	BY
1	ISSUED FOR COORDINATION 50%	2026-07-03	BBA
2	ISSUED FOR BUILDING PERMIT	2026-09-24	BBA

BARRY BRYAN ASSOCIATES

PROJECT:

PROPOSED MIXED-USE BUILDING

510-520 Taunton Rd East,
Oshawa, ON
RH Gay Holdings Co.

DRAWING:


TYPICAL 3rd TO 4th FLOOR PLAN AND REFLECTED CEILING PLAN

DESIGN BY: AA
DRAWN BY: NV
CHECKED BY:
DATE: 05/28/26
SCALE: 1 : 100

SEAL: ONTARIO ASSOCIATION OF ARCHITECTS LICENCE 7117


PROJECT NO: **22132**

DRAWING NO: **A203**

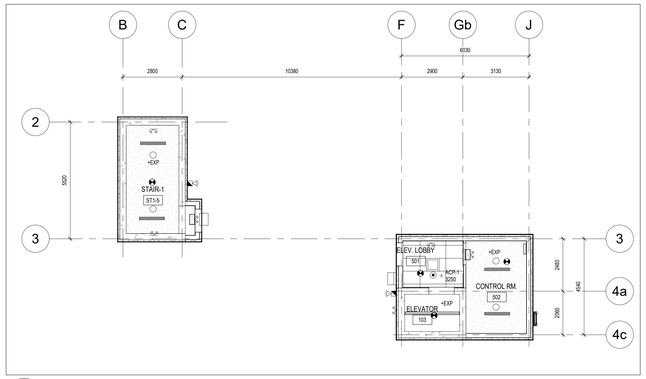


3 A204 ELEVATOR & STAIR REFLECTED CEILING PLAN

1 : 100

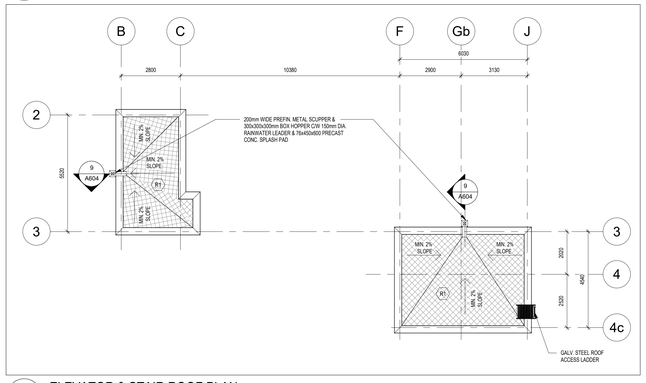

2 A204 ELEVATOR & STAIR ROOF PLAN

1 : 100

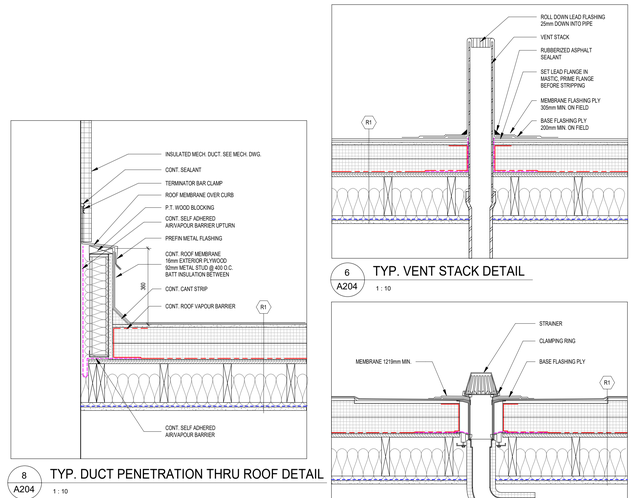

8 A204 TYP. DUCT PENETRATION THRU ROOF DETAIL


1 : 10

6 A204 TYP. VENT STACK DETAIL

1 : 10

5 A204 TYP. ROOF DRAIN DETAIL

1 : 10

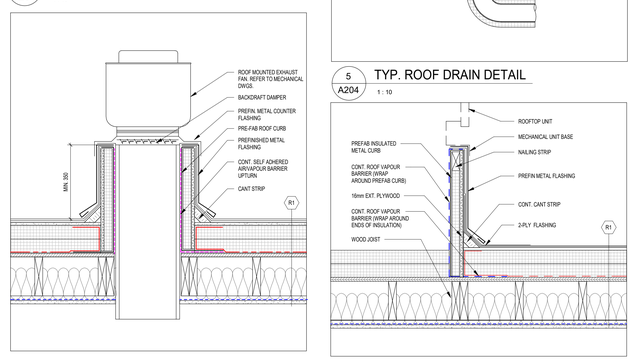


7 A204 TYP. VENT EXHAUST FAN DETAIL

1 : 10

4 A204 TYP. ROOF CURB DETAIL

1 : 10

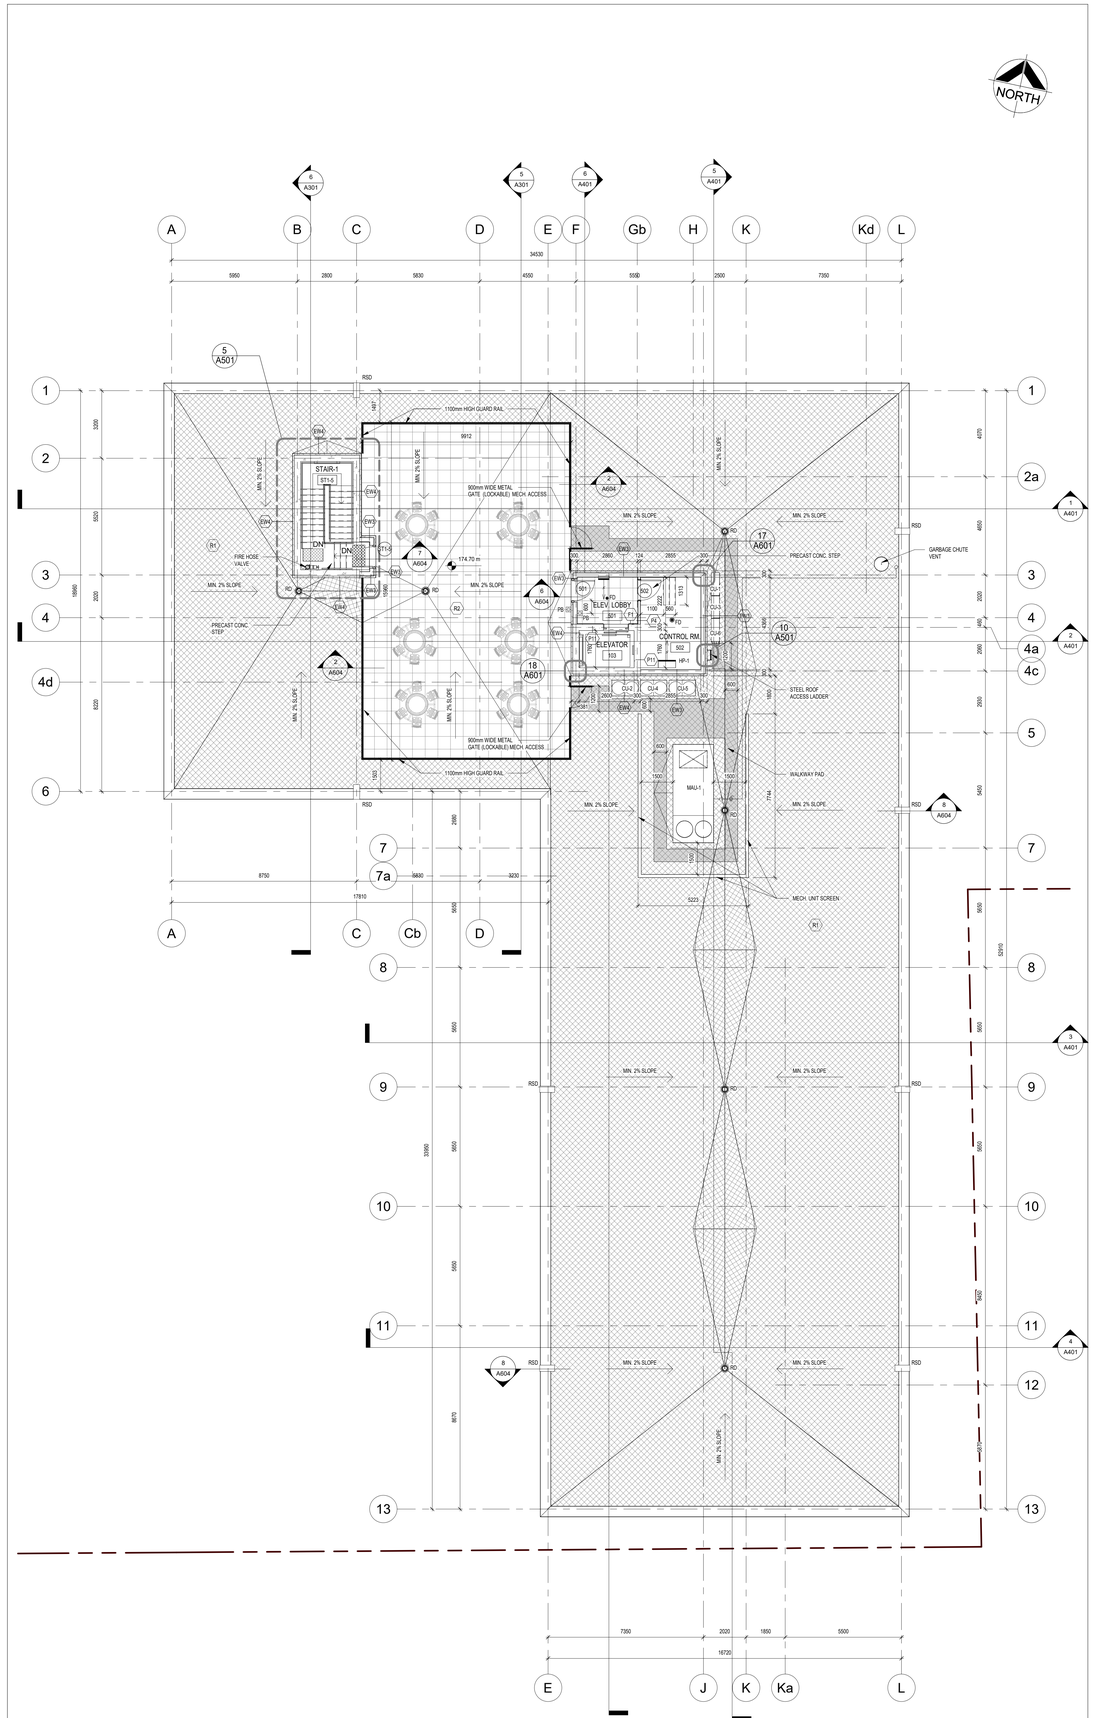

1 A204 ROOF PLAN

1 : 100

DO NOT SCALE THE DRAWINGS.
CHECK AND VERIFY ALL DIMENSIONS AT THE SITE.

ALL DRAWINGS, SPECIFICATIONS AND RELATED DOCUMENTS ARE THE COPYRIGHT PROPERTY OF THE CONSULTANT AND MUST BE RETURNED UPON REQUEST. REPRODUCTION OF DRAWINGS IN PART OR WHOLE WITHOUT THE PERMISSION OF THE CONSULTANT IS FORBIDDEN.

DRAWINGS ARE NOT TO BE USED FOR CONSTRUCTION UNTIL SIGNED AND SEALED BY THE CONSULTANT.

NO.	ISSUES	DATE	BY
1	ISSUED FOR COORDINATION 50%	2026-07-03	BBA
2	ISSUED FOR BUILDING PERMIT	2026-09-24	BBA

BARRY BRYAN ASSOCIATES

PROJECT:

PROPOSED MIXED-USE BUILDING

510-520 Taunton Rd East,
Oshawa, ON
RH Gay Holdings Co.


DRAWING:

ROOF PLANS

DESIGN BY:	AA
DRAWN BY:	NV
CHECKED BY:	
DATE:	05/28/26
SCALE:	As indicated
PROJECT NO:	22132
DRAWING NO:	A204

SEAL:

ONTARIO ASSOCIATION OF ARCHITECTS
LICENCE 7117

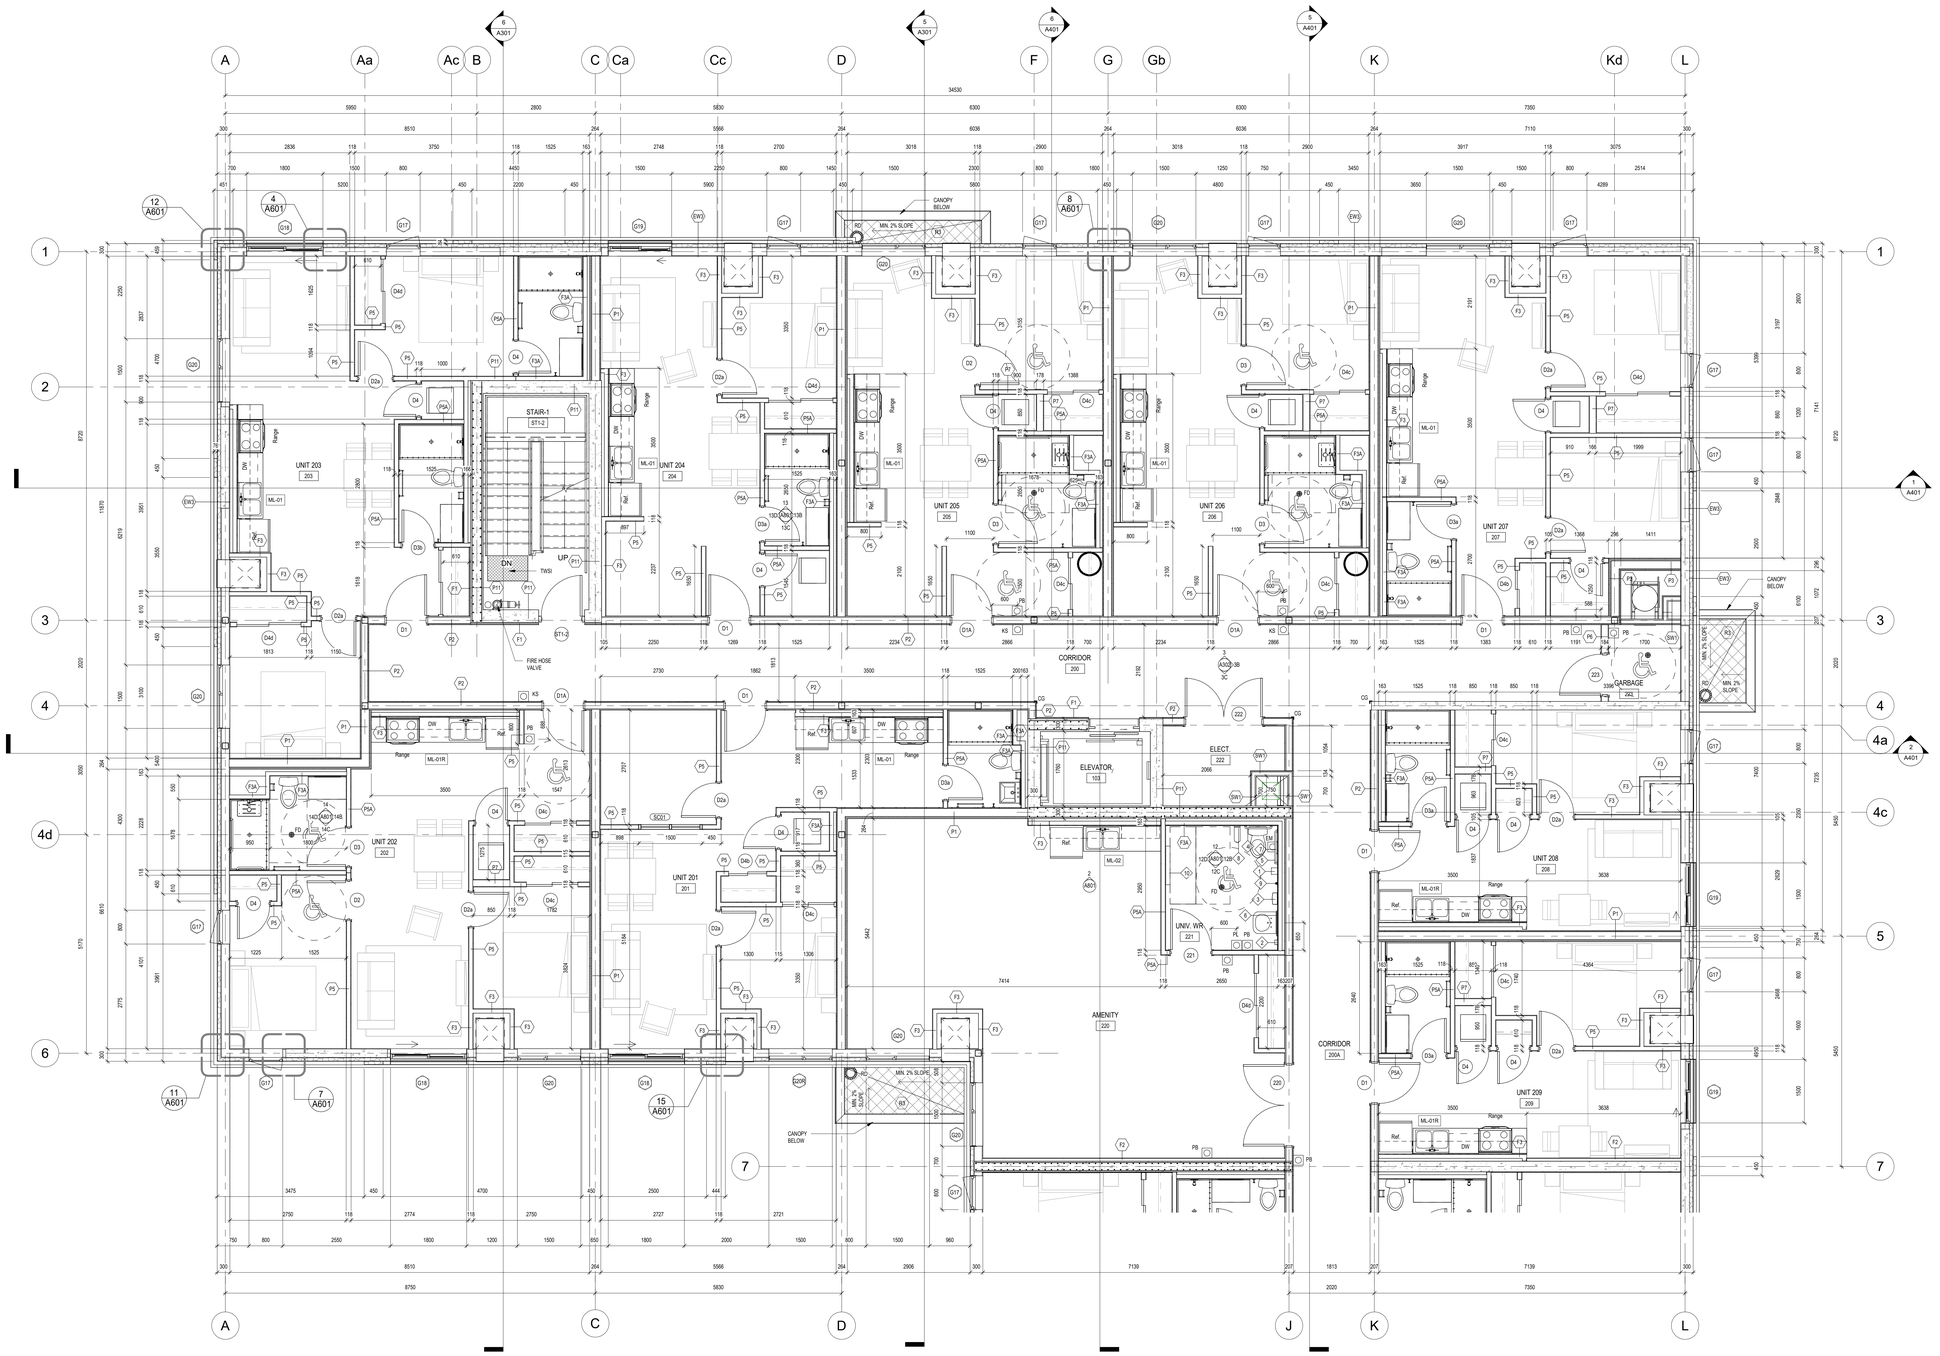

1 / A205 ENLARGED 2nd FLOOR PLAN NORTH

1 : 50

DO NOT SCALE THE DRAWINGS.
CHECK AND VERIFY ALL DIMENSIONS AT THE SITE.

ALL DRAWINGS, SPECIFICATIONS AND RELATED DOCUMENTS ARE THE COPYRIGHT PROPERTY OF THE CONSULTANT AND MUST BE RETURNED UPON REQUEST. REPRODUCTION OF DRAWINGS IN PART OR WHOLE WITHOUT THE PERMISSION OF THE CONSULTANT IS FORBIDDEN.

DRAWINGS ARE NOT TO BE USED FOR CONSTRUCTION UNTIL SIGNED AND SEALED BY THE CONSULTANT.

NO.	ISSUES	DATE	BY
1	ISSUED FOR COORDINATION 50%	2026-07-03	BBA
2	ISSUED FOR BUILDING PERMIT	2026-09-24	BBA

BBA
BARRY BRYAN ASSOCIATES

PROJECT:


PROPOSED MIXED-USE BUILDING

510-520 Taunton Rd East,
Oshawa, ON
RH Gay Holdings Co.

DRAWING:


PART ENLARGED 2nd FLOOR PLAN NORTH

DESIGN BY: AA	SEAL:
DRAWN BY: NV	
CHECKED BY:	
DATE: 06/22/26	
SCALE: 1 : 50	
PROJECT NO: 22132	DRAWING NO: A205

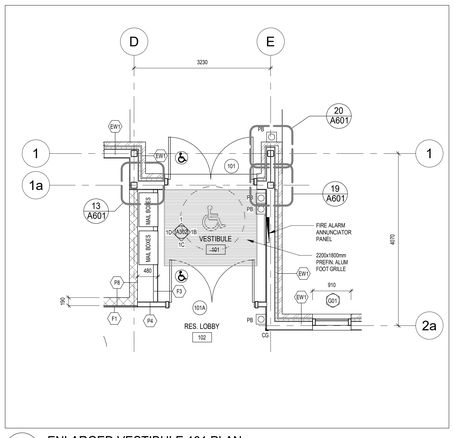


3 A206 ENLARGED VESTIBULE 101 PLAN

1 : 50

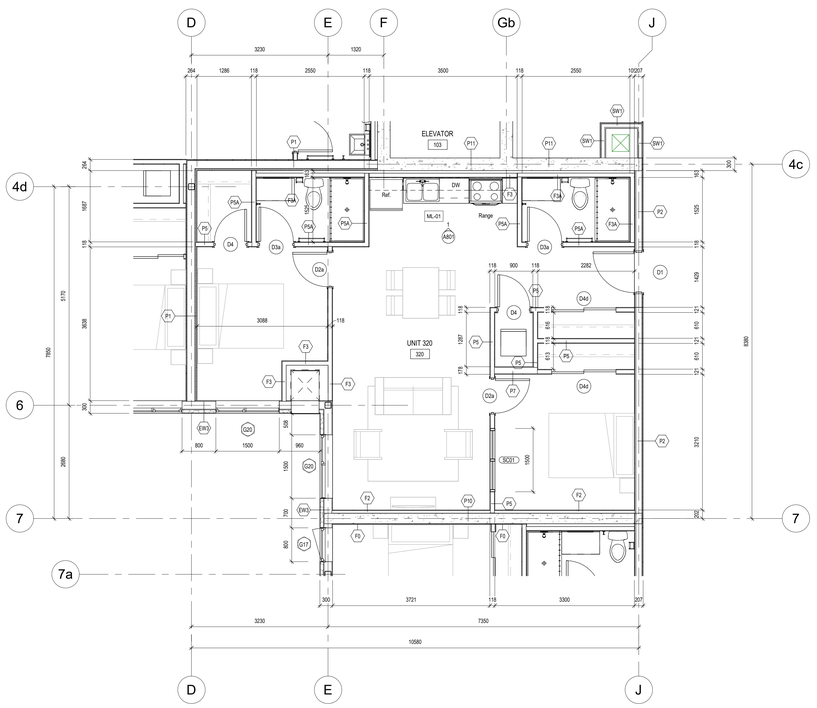

2 A206 PART ENLARGED TYPICAL 3rd to 4th FLOOR PLAN CORNER UNIT

1 : 50

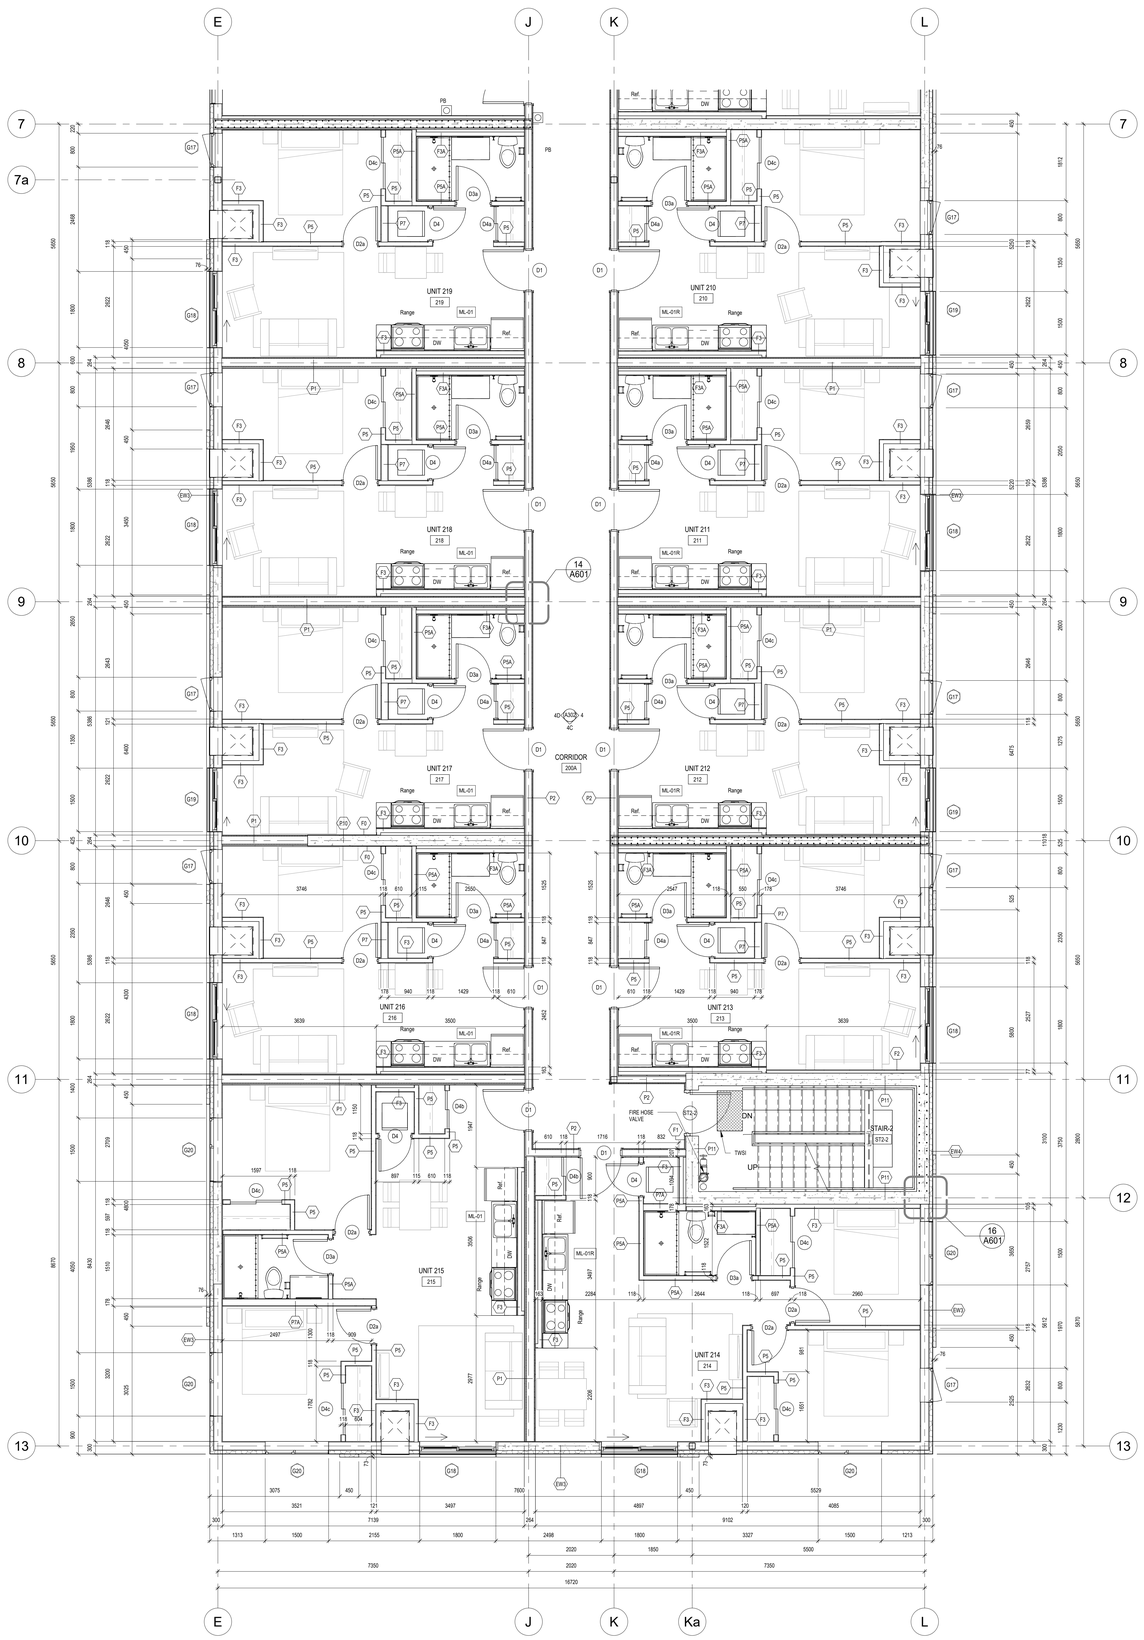

1 A206 PART ENLARGED TYPICAL 2nd to 4th FLOOR PLAN SOUTH

1 : 50

DO NOT SCALE THE DRAWINGS.
CHECK AND VERIFY ALL DIMENSIONS AT THE SITE.

ALL DRAWINGS, SPECIFICATIONS AND RELATED DOCUMENTS ARE THE COPYRIGHT PROPERTY OF THE CONSULTANT AND MUST BE RETURNED UPON REQUEST. REPRODUCTION OF DRAWINGS IN PART OR WHOLE WITHOUT THE PERMISSION OF THE CONSULTANT IS FORBIDDEN.

DRAWINGS ARE NOT TO BE USED FOR CONSTRUCTION UNTIL SIGNED AND SEALED BY THE CONSULTANT.

NO.	ISSUES	DATE	BY
1	ISSUED FOR COORDINATION 50%	2026-07-03	BBA
2	ISSUED FOR BUILDING PERMIT	2026-09-24	BBA

BARRY BRYAN ASSOCIATES

PROJECT:


PROPOSED MIXED-USE BUILDING

510-520 Taunton Rd East,
Oshawa, ON
RH Gay Holdings Co.

DRAWING:

PART ENLARGED TYPICAL FLOOR PLAN SOUTH

DESIGN BY: AA	SEAL:
DRAWN BY: IVV	
CHECKED BY:	
DATE: 06/22/26	
SCALE: 1 : 50	
PROJECT NO: 22132	DRAWING NO: A206

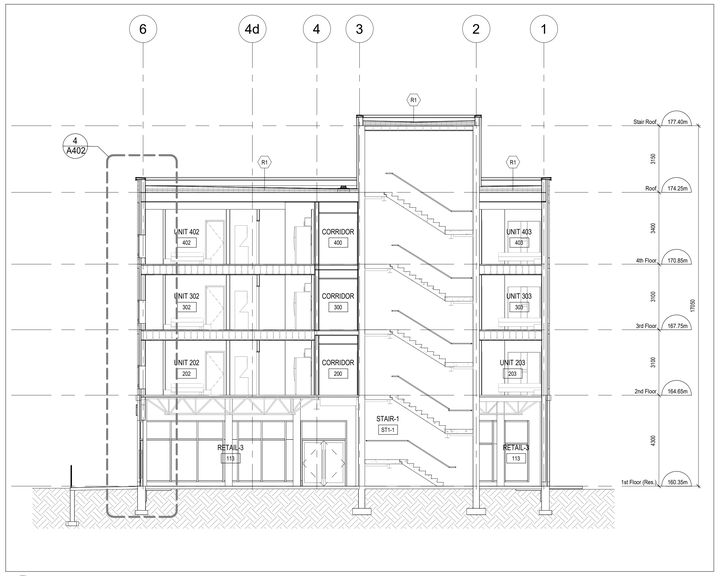

6 A301 BUILDING SECTION

1 : 100



4 A301 WEST ELEVATION

1 : 100

5 A301 BUILDING SECTION

1 : 100

3 A301 EAST ELEVATION

1 : 100

2 A301 NORTH ELEVATION

1 : 100

EXTERIOR FINISH LEGEND

MARK	DESCRIPTION
M1	BRICK VENEER CHARCOAL GREY
M1A	ARCHITECTURAL BLOCK
M2A	EIFS w/ STUCCO COLOUR TYPE-1
M2B	EIFS w/ STUCCO COLOUR TYPE-2
M2C	EIFS w/ STUCCO COLOUR TYPE-3
M2D	EIFS w/ STUCCO COLOUR TYPE-4
M3	PREFINISHED ALUMINUM FRAME c/w GLAZING
M4	VINYL WINDOW
M5	ALUMINUM LOUVRE
M6	PREFIN. METAL CORRUGATED HORIZ. SIDING MECHANICAL SCREEN
M8	VINYL WINDOW
M9	PREFIN. METAL FLASHING
M10	PREFIN. METAL CLADDING

1 A301 SOUTH ELEVATION

1 : 100

DO NOT SCALE THE DRAWINGS.
CHECK AND VERIFY ALL DIMENSIONS AT THE SITE.

ALL DRAWINGS, SPECIFICATIONS AND RELATED DOCUMENTS ARE THE COPYRIGHT PROPERTY OF THE CONSULTANT AND MUST BE RETURNED UPON REQUEST. REPRODUCTION OF DRAWINGS IN PART OR WHOLE WITHOUT THE PERMISSION OF THE CONSULTANT IS FORBIDDEN.

DRAWINGS ARE NOT TO BE USED FOR CONSTRUCTION UNTIL SIGNED AND SEALED BY THE CONSULTANT.

NO.	ISSUES	DATE	BY
1	ISSUED FOR COORDINATION 50%	2026-07-03	BBA
2	ISSUED FOR BUILDING PERMIT	2026-08-24	BBA

BARRY BRYAN ASSOCIATES

PROJECT:


PROPOSED MIXED-USE BUILDING

510-520 Taunton Rd East,
Oshawa, ON
RH Gay Holdings Co.

DRAWING:


ELEVATIONS & BUILDING SECTIONS

DESIGN BY: AA	SEAL:
DRAWN BY: NV	
CHECKED BY:	
DATE: 06/08/26	
SCALE: 1 : 100	
PROJECT NO: 22132	DRAWING NO: A301

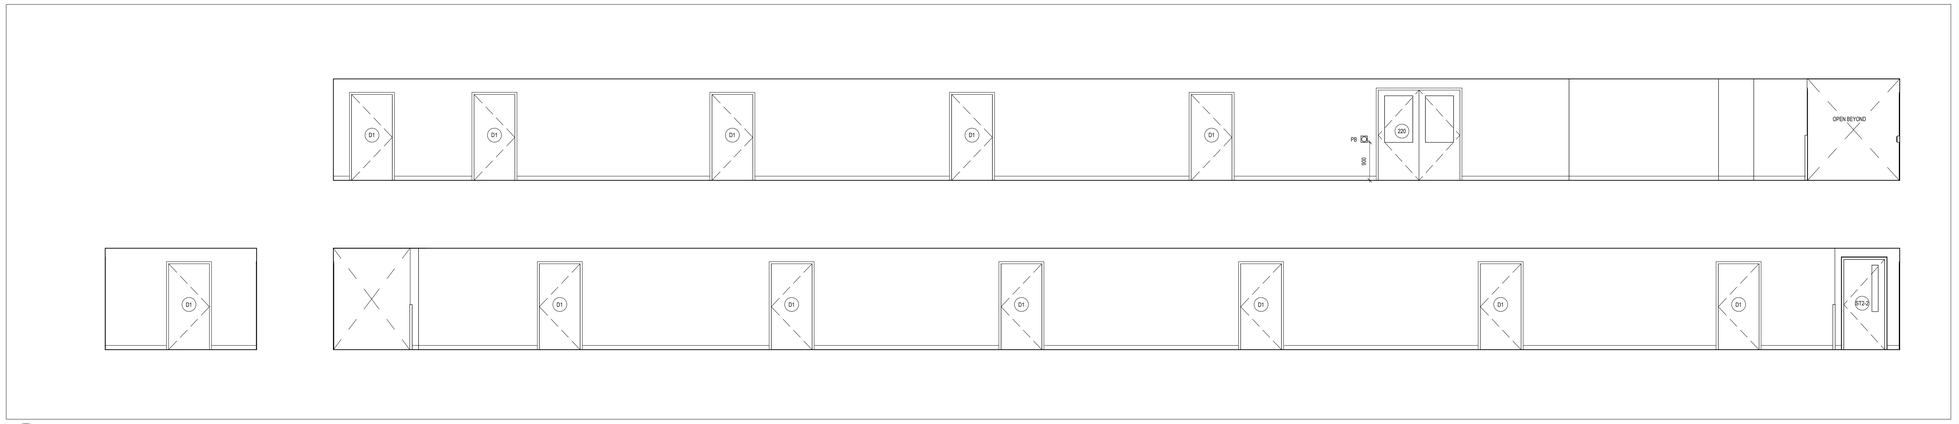

4 A302 TYP. CORRIDOR 200A INT ELEV B

1 : 50

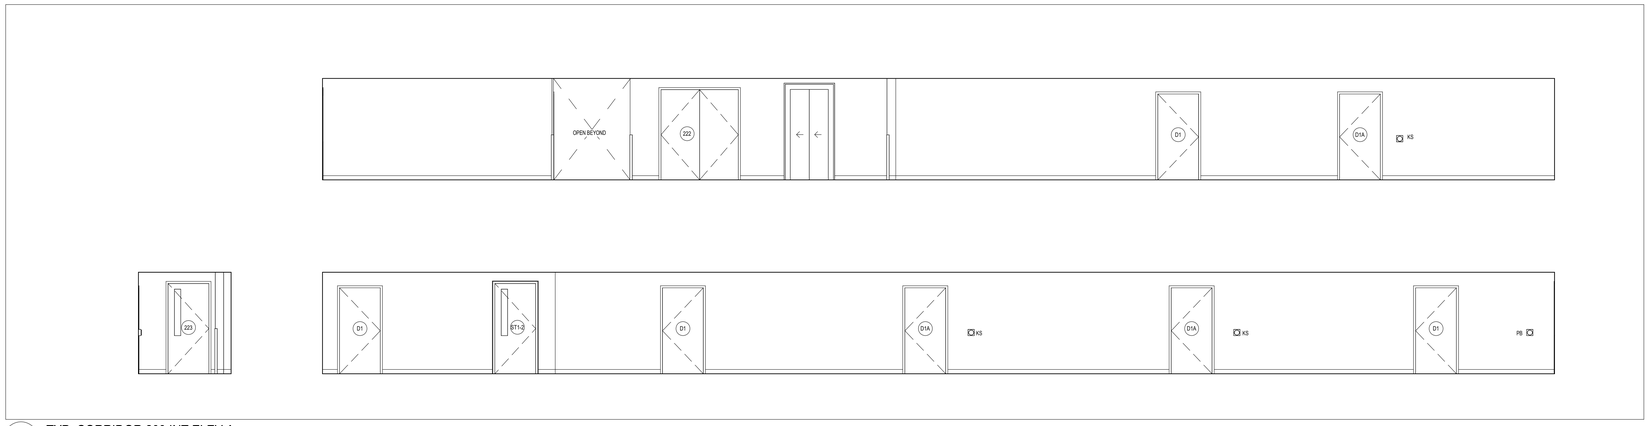


3 A302 TYP. CORRIDOR 200 INT ELEV A

1 : 50



2 A302 RES LOBBY 102 INT ELEV A

1 : 50

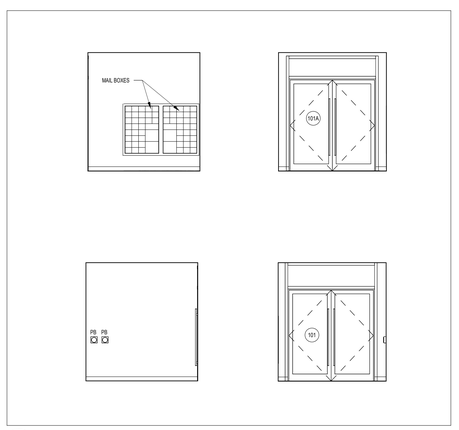

1 A302 VEST 101 INT ELEV A

1 : 50

DO NOT SCALE THE DRAWINGS.
CHECK AND VERIFY ALL DIMENSIONS AT THE SITE.

ALL DRAWINGS, SPECIFICATIONS AND RELATED DOCUMENTS ARE THE COPYRIGHT PROPERTY OF THE CONSULTANT AND MUST BE RETURNED UPON REQUEST. REPRODUCTION OF DRAWINGS IN PART OR WHOLE WITHOUT THE PERMISSION OF THE CONSULTANT IS FORBIDDEN.

DRAWINGS ARE NOT TO BE USED FOR CONSTRUCTION UNTIL SIGNED AND SEALED BY THE CONSULTANT.

NO.	ISSUES	DATE	BY
1	ISSUED FOR BUILDING PERMIT	2026-09-24	BBA

BARRY BRYAN ASSOCIATES

PROJECT:

PROPOSED MIXED-USE BUILDING

510-520 Taunton Rd East,
Oshawa, ON
RH Gay Holdings Co.

DRAWING:


INTERIOR ELEVATIONS

DESIGN BY: AA
DRAWN BY: NV
CHECKED BY:
DATE: 07/29/26
SCALE: 1 : 50

SEAL: ONTARIO ASSOCIATION OF ARCHITECTS LICENCE 7117


PROJECT NO: **22132**

DRAWING NO: **A302**

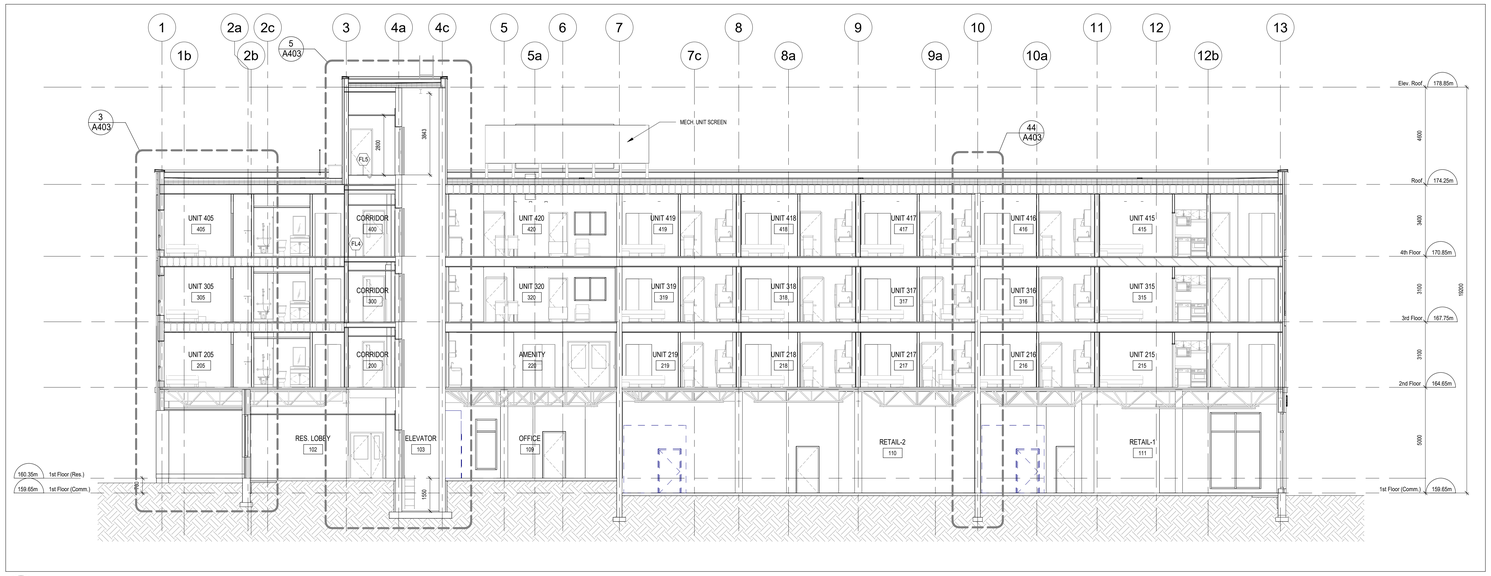


6 A401 BUILDING SECTION

1 : 100

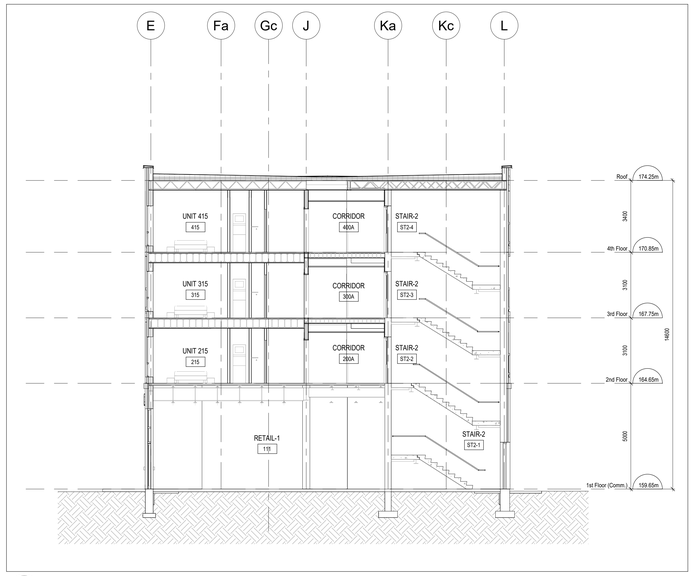


4 A401 BUILDING SECTION

1 : 100

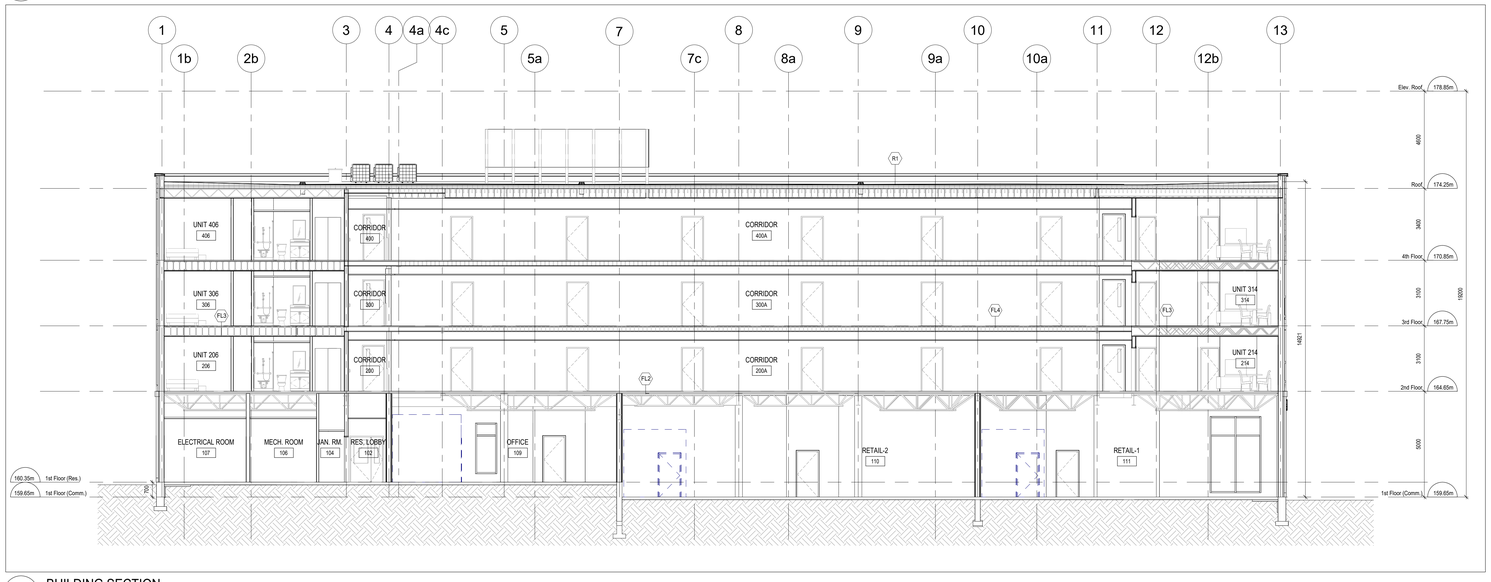


5 A401 BUILDING SECTION

1 : 100

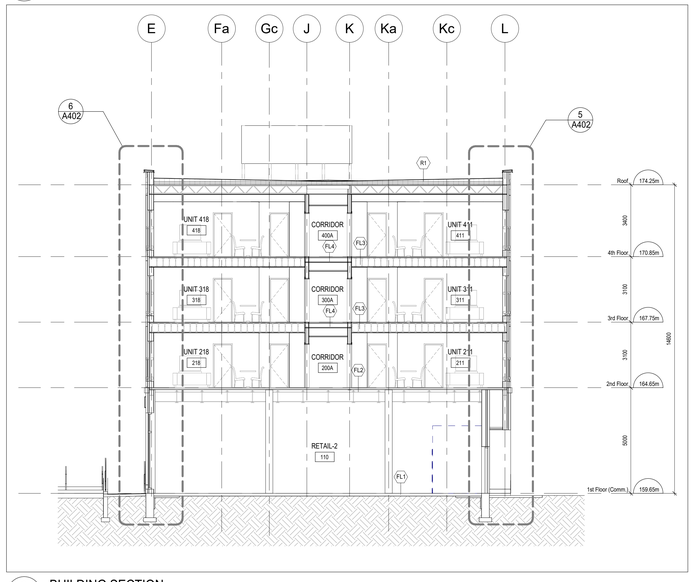


3 A401 BUILDING SECTION

1 : 100

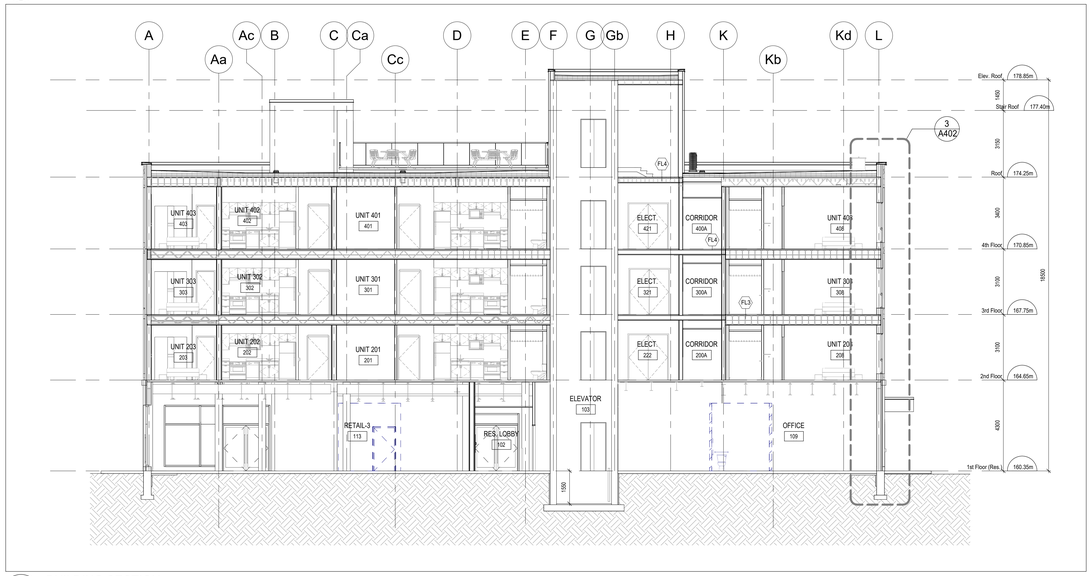

2 A401 BUILDING SECTION

1 : 100

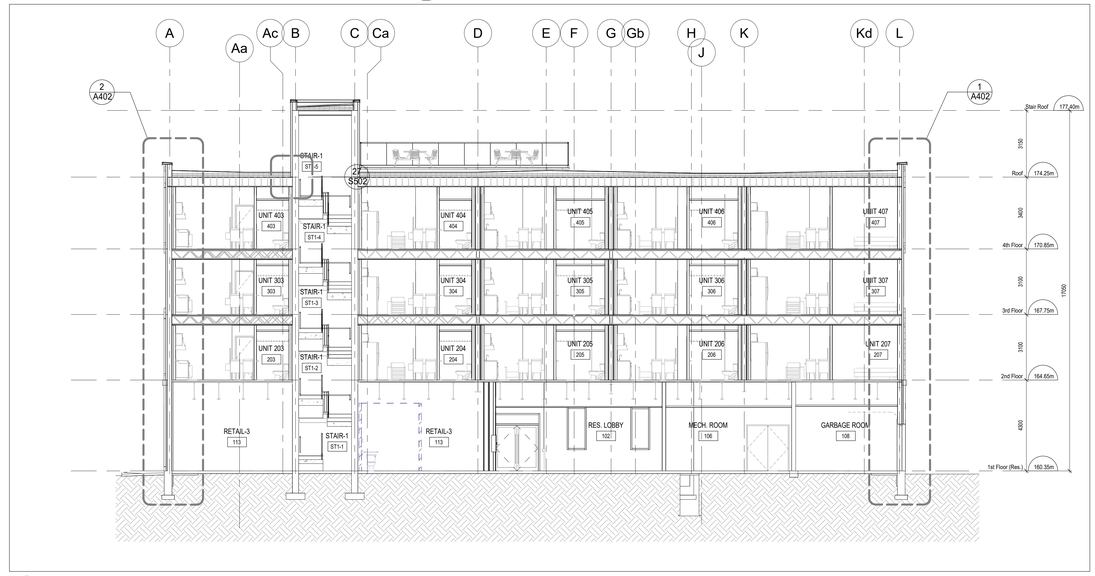

1 A401 BUILDING SECTION

1 : 100

DO NOT SCALE THE DRAWINGS.
CHECK AND VERIFY ALL DIMENSIONS AT THE SITE.

ALL DRAWINGS, SPECIFICATIONS AND RELATED DOCUMENTS ARE THE COPYRIGHT PROPERTY OF THE CONSULTANT AND MUST BE RETURNED UPON REQUEST. REPRODUCTION OF DRAWINGS IN PART OR WHOLE WITHOUT THE PERMISSION OF THE CONSULTANT IS FORBIDDEN.

DRAWINGS ARE NOT TO BE USED FOR CONSTRUCTION UNTIL SIGNED AND SEALED BY THE CONSULTANT.

NO.	ISSUES	DATE	BY
1	ISSUED FOR COORDINATION 50%	2026-07-03	BBA
2	ISSUED FOR BUILDING PERMIT	2026-08-24	BBA

BARRY BRYAN ASSOCIATES

PROJECT:

PROPOSED MIXED-USE BUILDING

510-520 Taunton Rd East,
Oshawa, ON
RH Gay Holdings Co.

DRAWING:

BUILDING SECTIONS


DESIGN BY: AA
DRAWN BY: NV
CHECKED BY:
DATE: 06/08/26
SCALE: 1 : 100

SEAL:


ONTARIO ASSOCIATION OF ARCHITECTS
LICENCE 7117

PROJECT NO: **22132**


DRAWING NO: **A401**

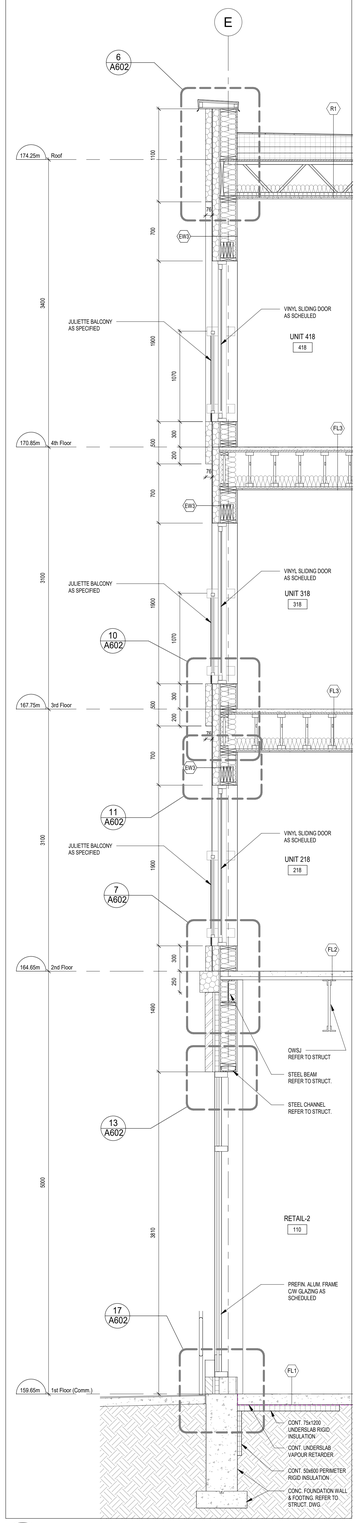


6 A402 WALL SECTION
1 : 25

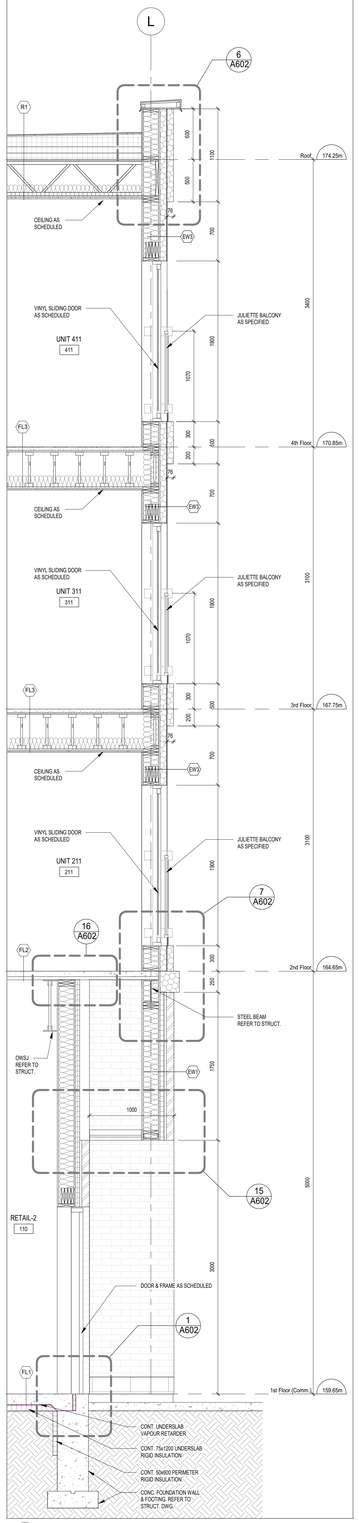


5 A402 WALL SECTION
1 : 25

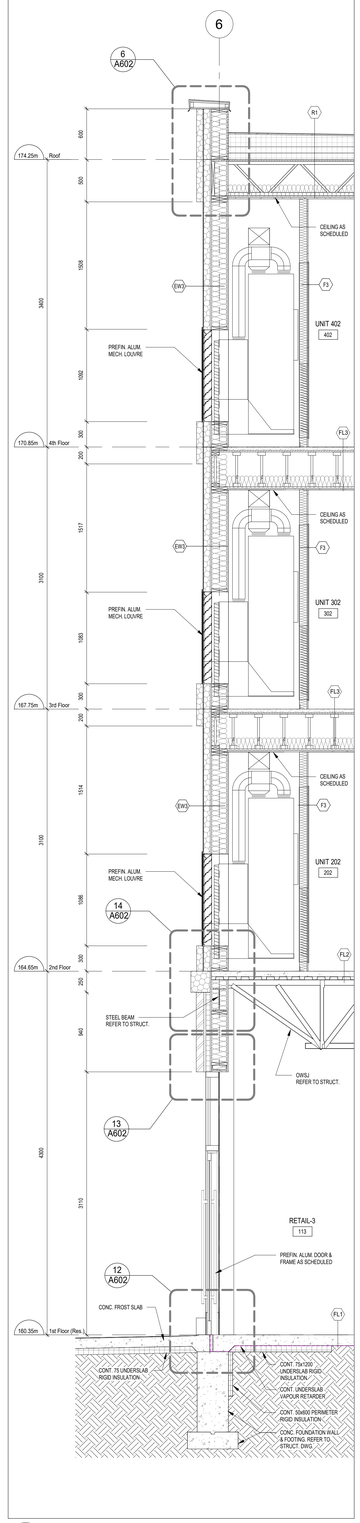


4 A402 WALL SECTION
1 : 25

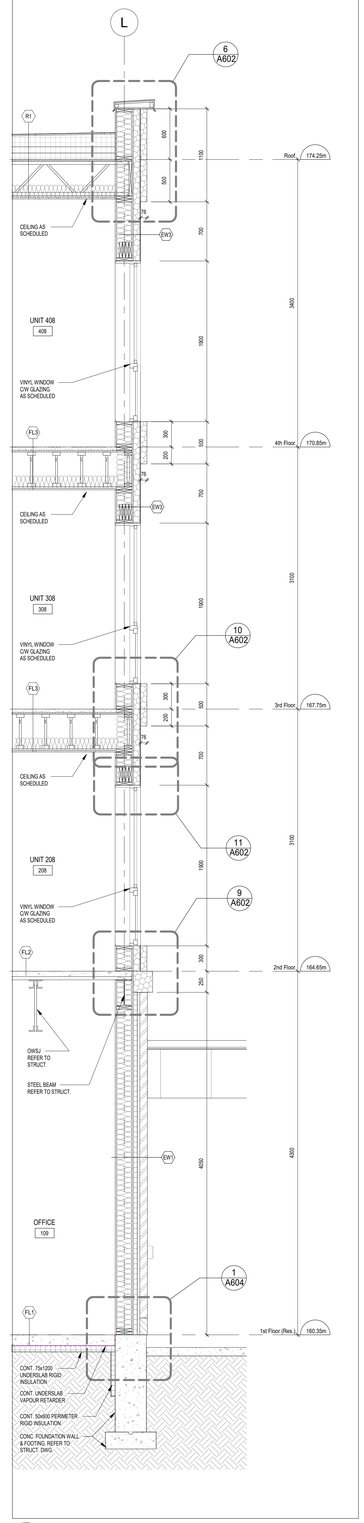

3 A402 WALL SECTION
1 : 25

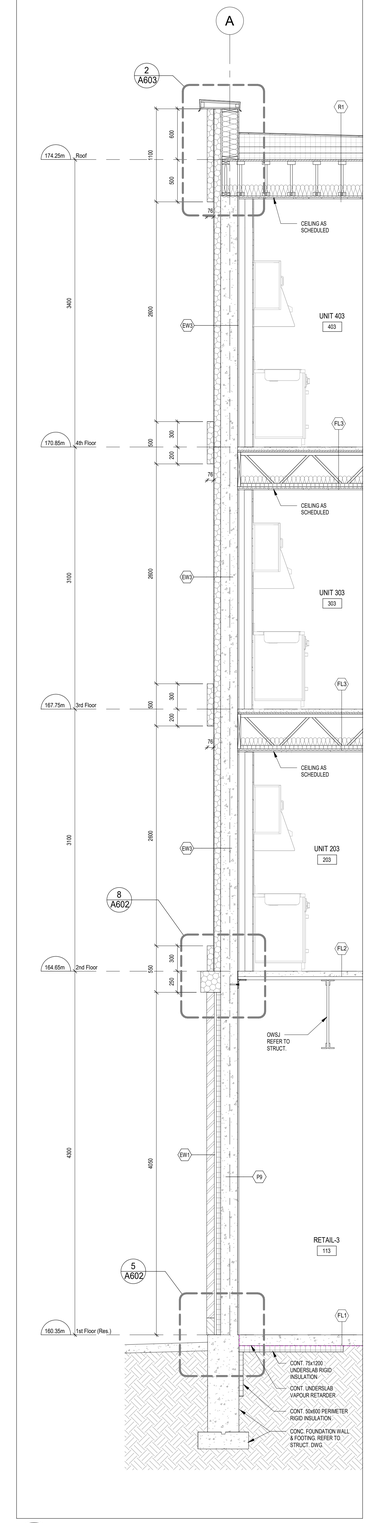

2 A402 WALL SECTION
1 : 25

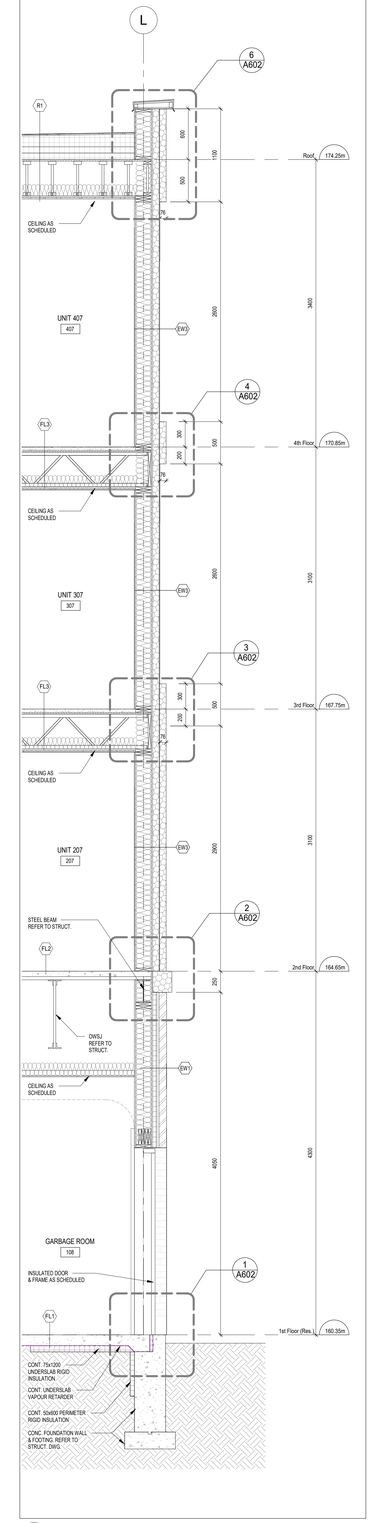

1 A402 WALL SECTION
1 : 25

DO NOT SCALE THE DRAWINGS.
CHECK AND VERIFY ALL DIMENSIONS AT THE SITE.

ALL DRAWINGS, SPECIFICATIONS AND RELATED DOCUMENTS ARE THE COPYRIGHT PROPERTY OF THE CONSULTANT AND MUST BE RETURNED UPON REQUEST. REPRODUCTION OF DRAWINGS IN PART OR WHOLE WITHOUT THE PERMISSION OF THE CONSULTANT IS FORBIDDEN.

DRAWINGS ARE NOT TO BE USED FOR CONSTRUCTION UNTIL SIGNED AND SEALED BY THE CONSULTANT.

NO.	ISSUES	DATE	BY
1	ISSUED FOR BUILDING PERMIT	2026-09-24	BBA

BARRY BRYAN ASSOCIATES

PROJECT:


PROPOSED MIXED-USE BUILDING

510-520 Taunton Rd East,
Oshawa, ON
RH Gay Holdings Co.


DRAWING:

WALL SECTIONS


DESIGN BY: AA	SEAL:
DRAWN BY: NV	
CHECKED BY: NS	
DATE: 07/06/26	
SCALE: 1 : 25	
PROJECT NO: 22132	DRAWING NO: A402

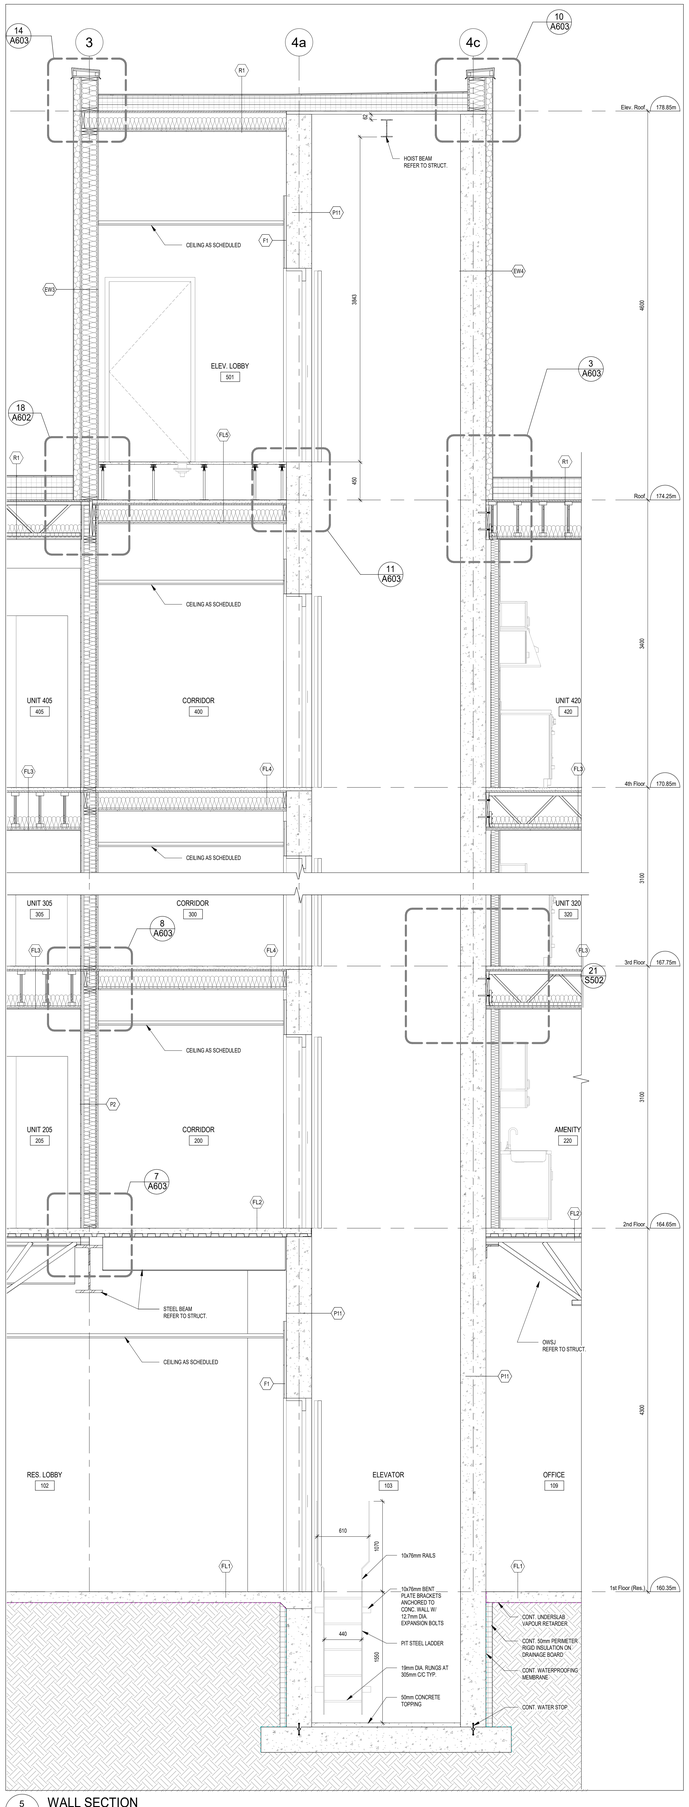


5 A403 WALL SECTION
1 : 25

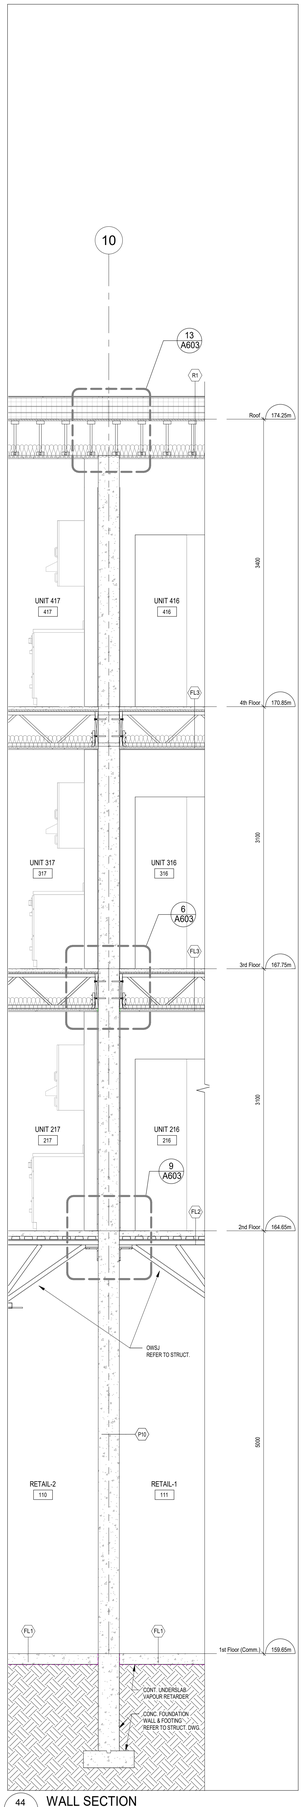


44 A403 WALL SECTION
1 : 25

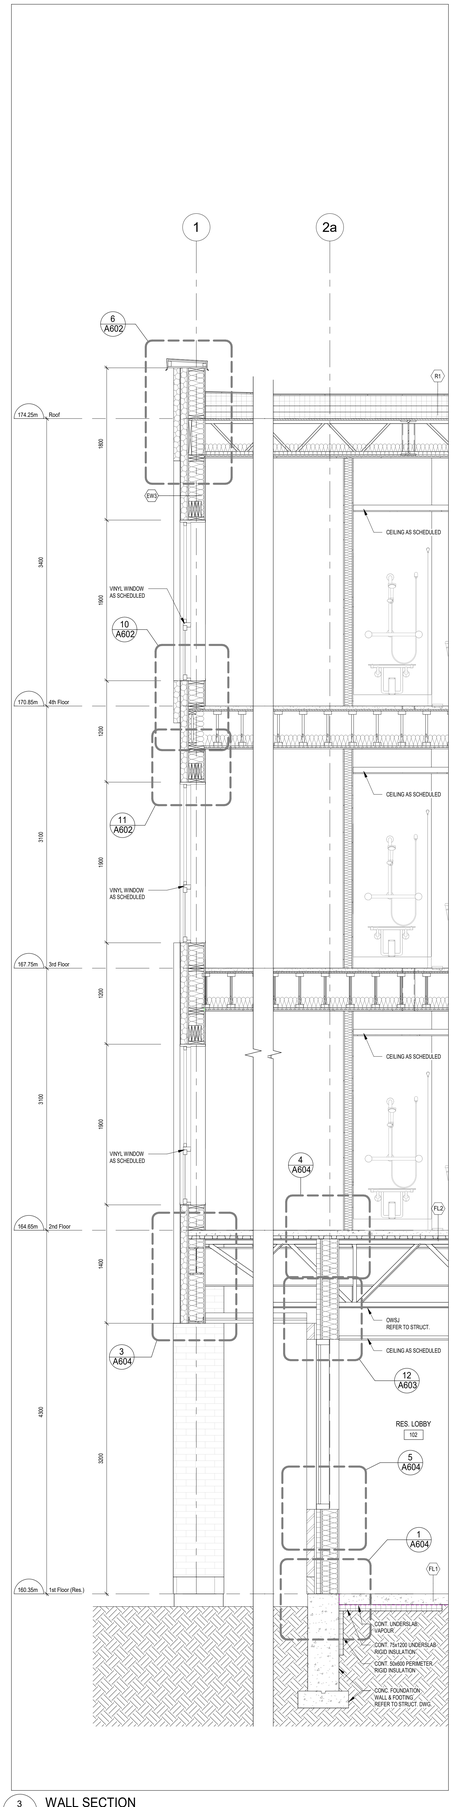

3 A403 WALL SECTION
1 : 25

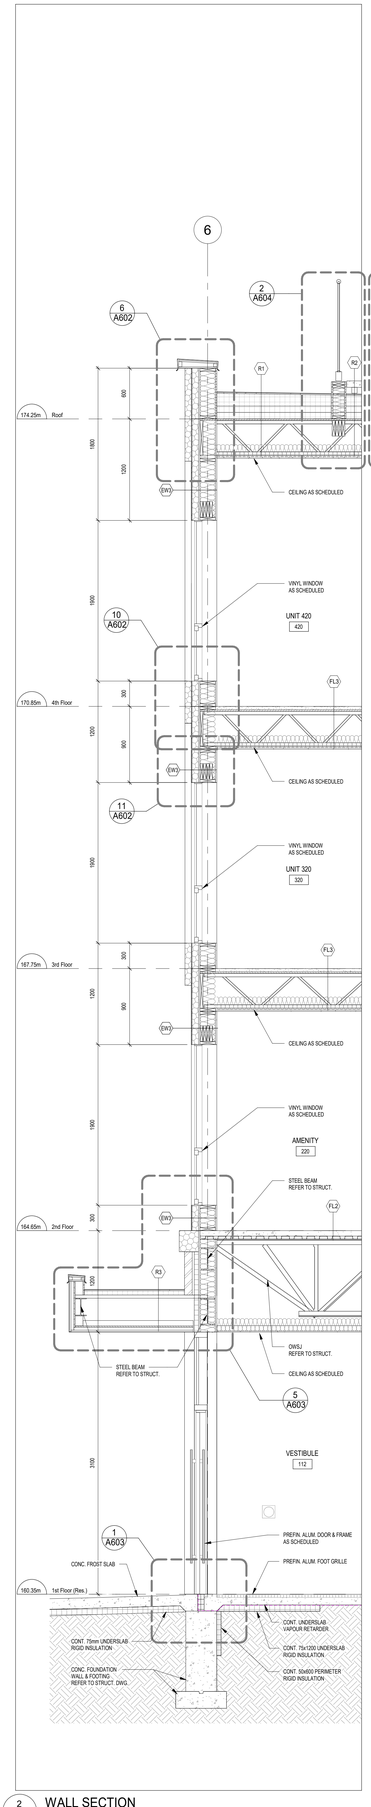

2 A403 WALL SECTION
1 : 25

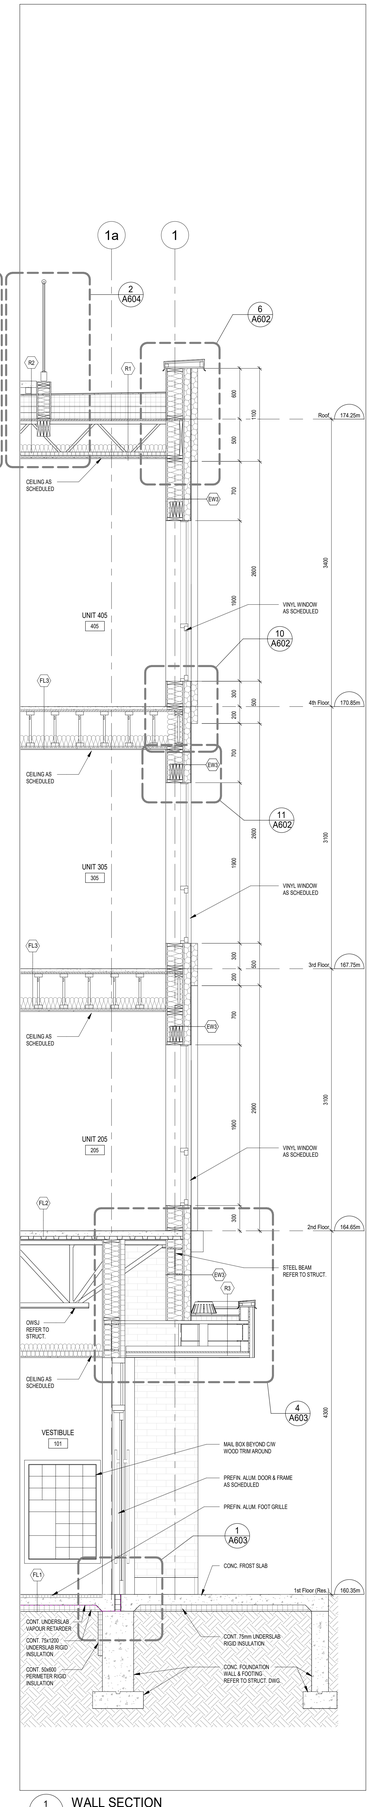

1 A403 WALL SECTION
1 : 25

DO NOT SCALE THE DRAWINGS.
CHECK AND VERIFY ALL DIMENSIONS AT THE SITE.

ALL DRAWINGS, SPECIFICATIONS AND RELATED DOCUMENTS ARE THE COPYRIGHT PROPERTY OF THE CONSULTANT AND MUST BE RETURNED UPON REQUEST. REPRODUCTION OF DRAWINGS IN PART OR WHOLE WITHOUT THE PERMISSION OF THE CONSULTANT IS FORBIDDEN.

DRAWINGS ARE NOT TO BE USED FOR CONSTRUCTION UNTIL SIGNED AND SEALED BY THE CONSULTANT.

NO.	ISSUES	DATE	BY
1	ISSUED FOR BUILDING PERMIT	2026-09-24	BBA

BARRY BRYAN ASSOCIATES


PROJECT:
PROPOSED MIXED-USE BUILDING

510-520 Taunton Rd East,
Oshawa, ON
RH Gay Holdings Co.


DRAWING:
WALL SECTIONS

DESIGN BY: AA
DRAWN BY: NV
CHECKED BY:
DATE: 07/06/26
SCALE: 1 : 25
SEAL: ONTARIO ASSOCIATION OF ARCHITECTS LICENCE 7157


PROJECT NO: **22132**
DRAWING NO: **A403**

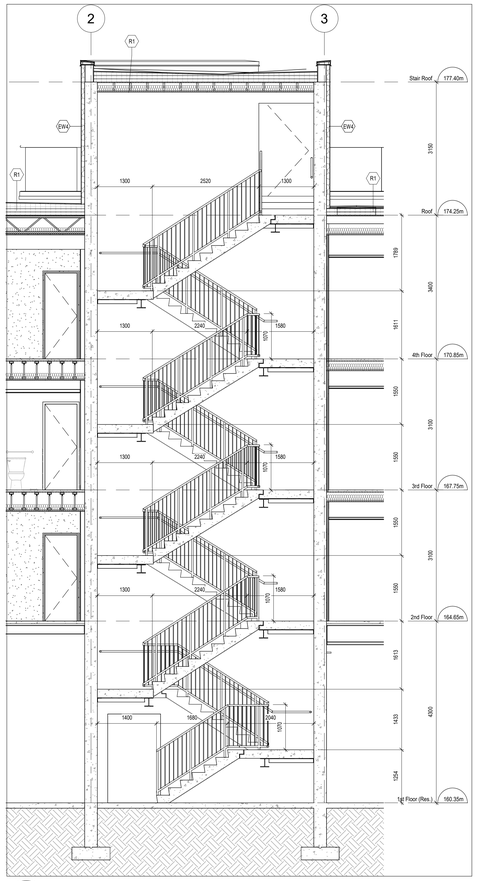


9 A501 STAIR 1 SECTION
1 : 50

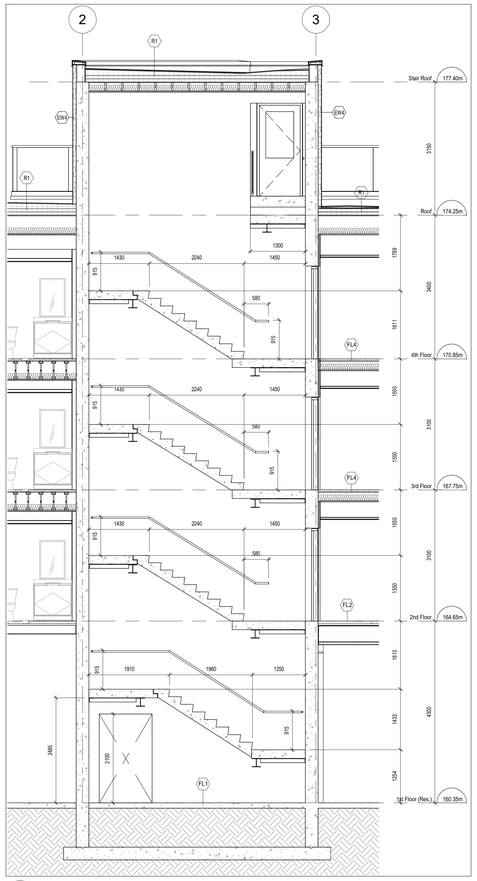


8 A501 STAIR 1 SECTION
1 : 50

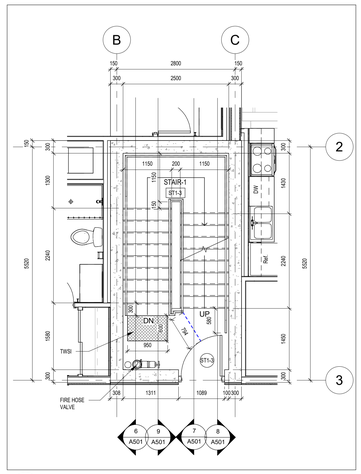


3 A501 STAIR 1 PLAN @ 3rd FLOOR
1 : 50

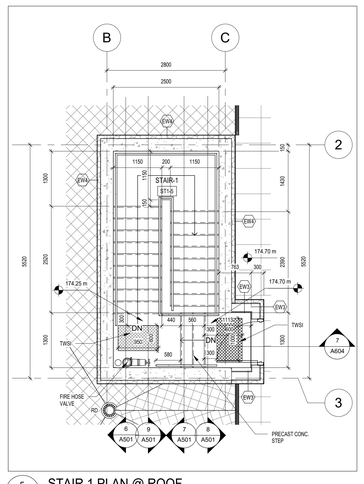


5 A501 STAIR 1 PLAN @ ROOF
1 : 50

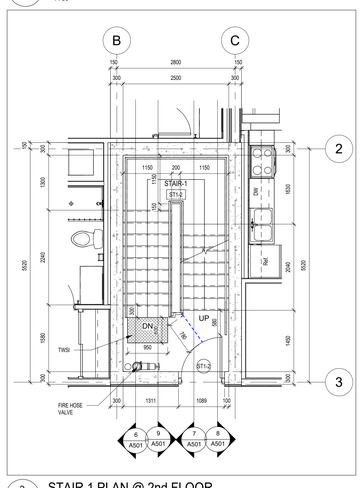


2 A501 STAIR 1 PLAN @ 2nd FLOOR
1 : 50

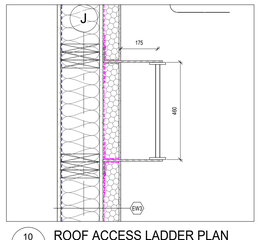


10 A501 ROOF ACCESS LADDER PLAN
1 : 10

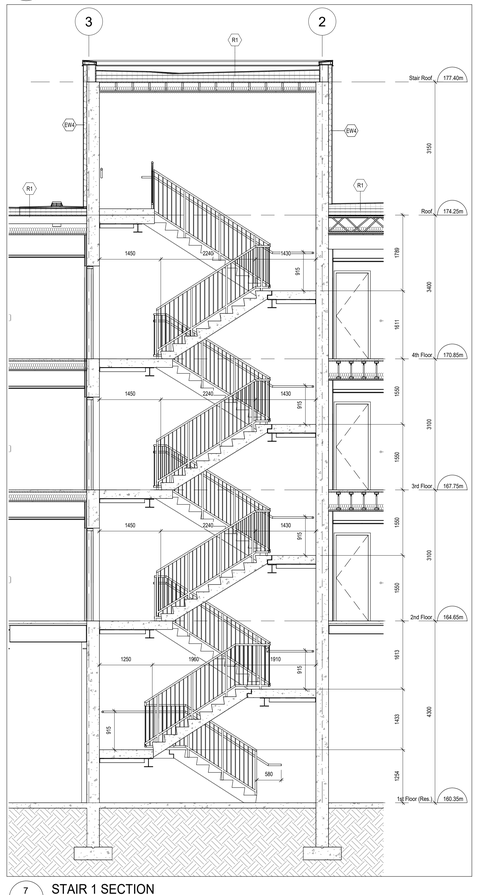


7 A501 STAIR 1 SECTION
1 : 50

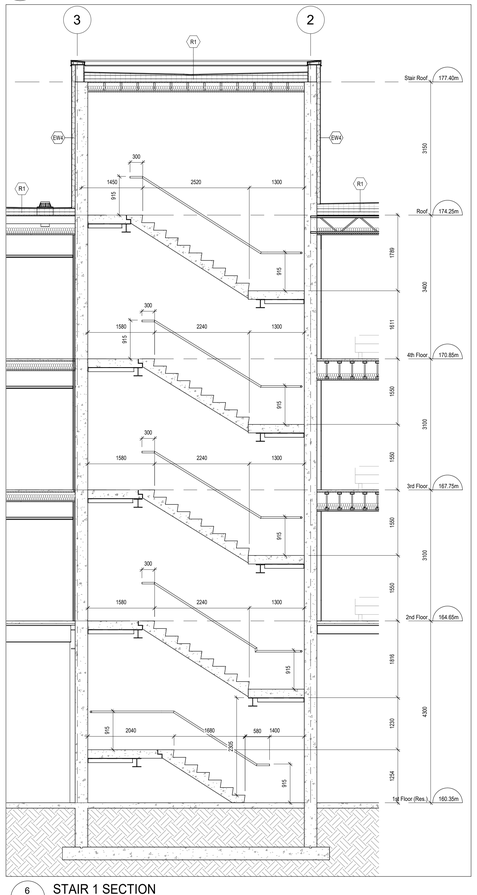

6 A501 STAIR 1 SECTION
1 : 50

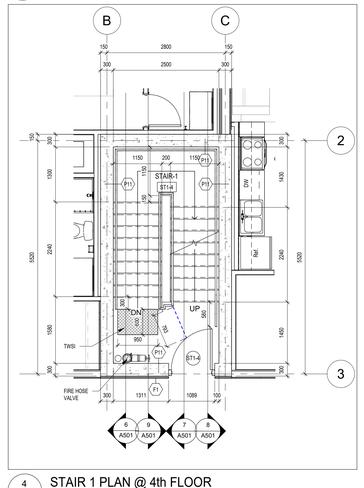

4 A501 STAIR 1 PLAN @ 4th FLOOR
1 : 50

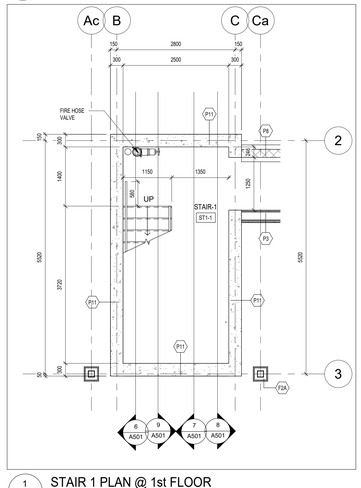

1 A501 STAIR 1 PLAN @ 1st FLOOR
1 : 50

DO NOT SCALE THE DRAWINGS.
CHECK AND VERIFY ALL DIMENSIONS AT THE SITE.

ALL DRAWINGS, SPECIFICATIONS AND RELATED DOCUMENTS ARE THE COPYRIGHT PROPERTY OF THE CONSULTANT AND MUST BE RETURNED UPON REQUEST. REPRODUCTION OF DRAWINGS IN PART OR WHOLE WITHOUT THE PERMISSION OF THE CONSULTANT IS FORBIDDEN.

DRAWINGS ARE NOT TO BE USED FOR CONSTRUCTION UNTIL SIGNED AND SEALED BY THE CONSULTANT.

NO.	ISSUES	DATE	BY
1	ISSUED FOR COORDINATION 50%	2026-07-03	BBA
2	ISSUED FOR BUILDING PERMIT	2026-09-24	BBA


BARRY BRYAN ASSOCIATES

PROJECT:
PROPOSED MIXED-USE BUILDING


510-520 Taunton Rd East,
Oshawa, ON
RH Gay Holdings Co.

DRAWING:
STAIR 1 PLANS & SECTIONS


DESIGN BY: AA	SEAL: ONTARIO ASSOCIATION OF ARCHITECTS LICENCE 7157
DRAWN BY: NV	
CHECKED BY:	
DATE: 06/22/26	
SCALE: As indicated	
PROJECT NO: **22132**	DRAWING NO: **A501**

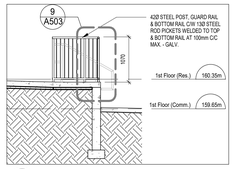


17 A502 EXTERIOR STAIR SECTION
1 : 50

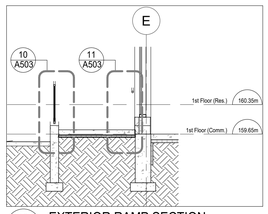


16 A502 EXTERIOR RAMP SECTION
1 : 50

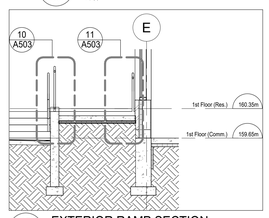


15 A502 EXTERIOR RAMP SECTION
1 : 50

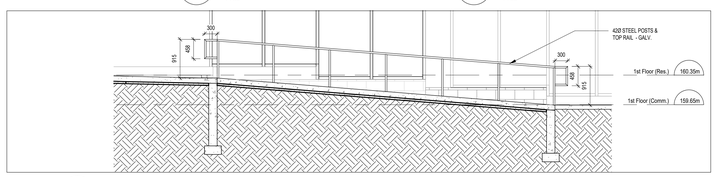


14 A502 EXTERIOR RAMP SECTION
1 : 50

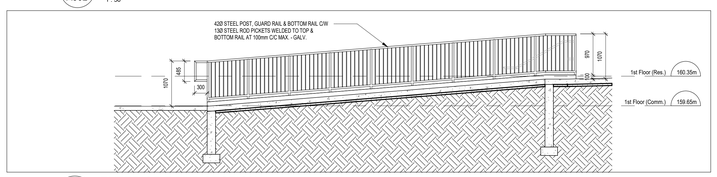


13 A502 EXTERIOR RAMP SECTION
1 : 50

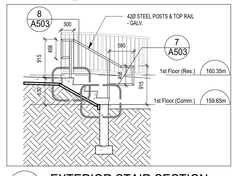


12 A502 EXTERIOR STAIR SECTION
1 : 50

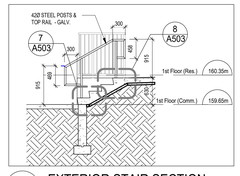


11 A502 EXTERIOR STAIR SECTION
1 : 50

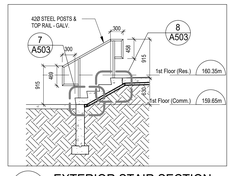


10 A502 EXTERIOR STAIR SECTION
1 : 50

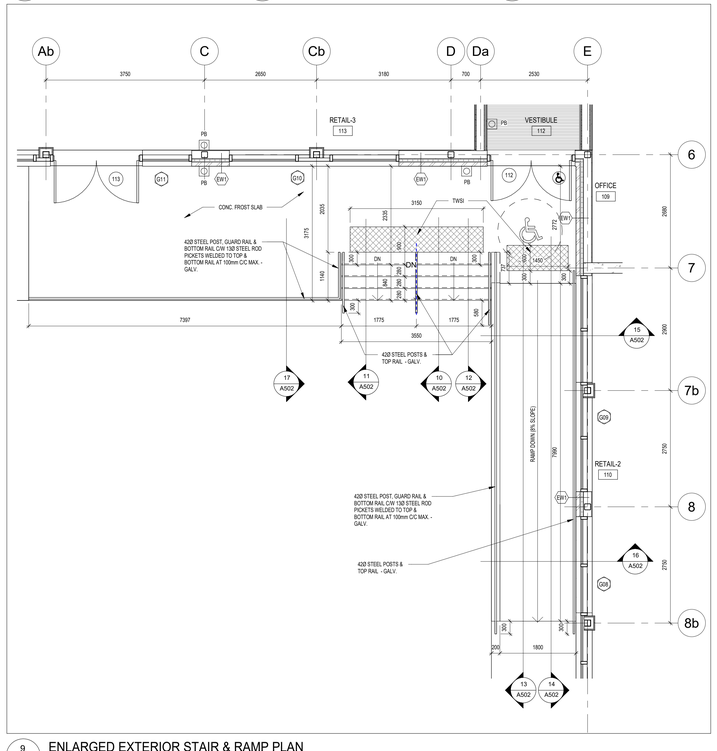


9 A502 ENLARGED EXTERIOR STAIR & RAMP PLAN
1 : 50

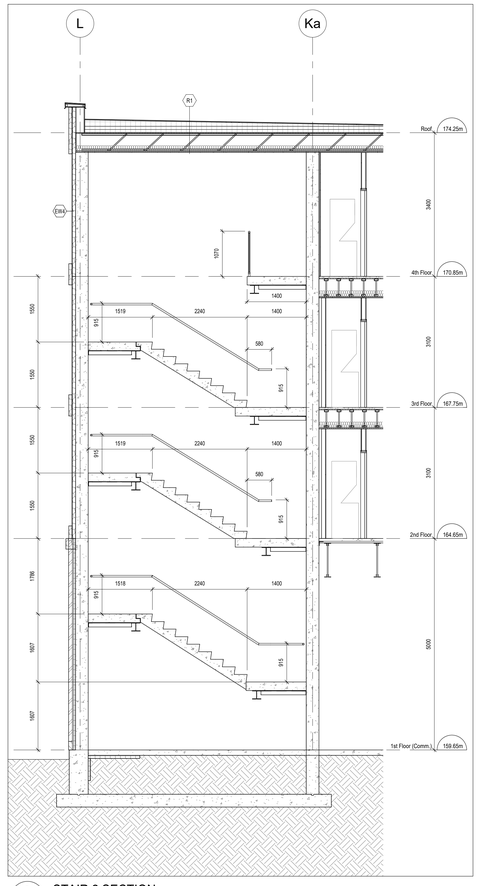


8 A502 STAIR 2 SECTION
1 : 50

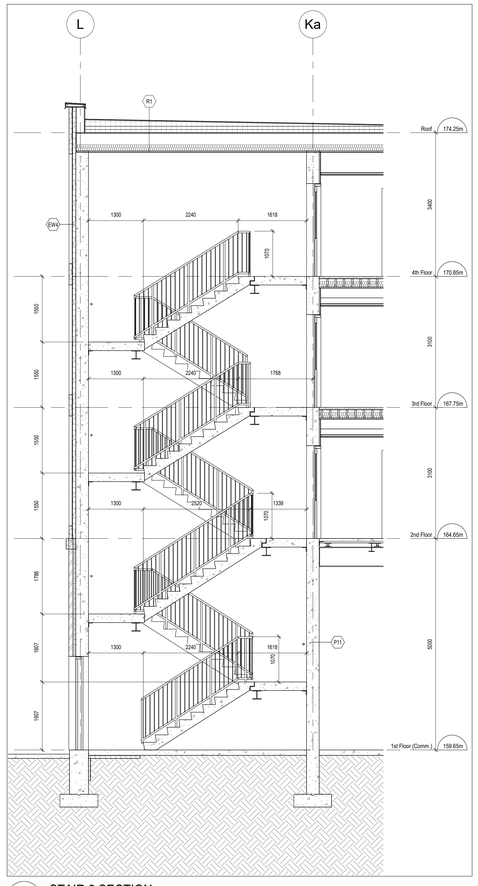


6 A502 STAIR 2 SECTION
1 : 50

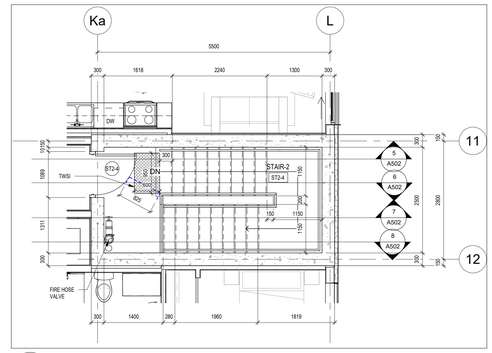


4 A502 STAIR 2 PLAN @ 4th FLOOR
1 : 50

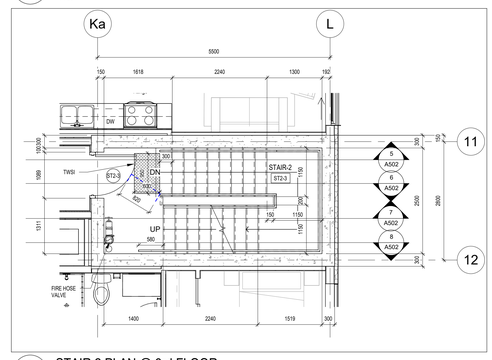

3 A502 STAIR 2 PLAN @ 3rd FLOOR
1 : 50

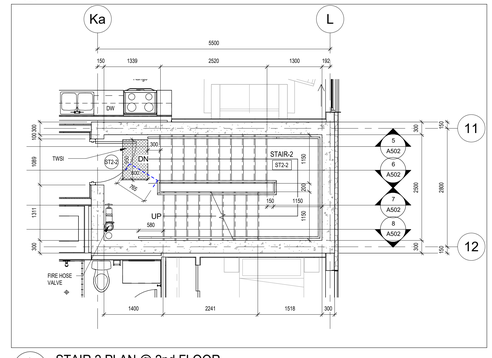

2 A502 STAIR 2 PLAN @ 2nd FLOOR
1 : 50

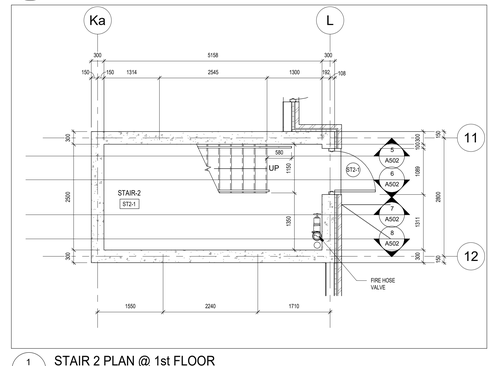

1 A502 STAIR 2 PLAN @ 1st FLOOR
1 : 50

DO NOT SCALE THE DRAWINGS.
CHECK AND VERIFY ALL DIMENSIONS AT THE SITE.

ALL DRAWINGS, SPECIFICATIONS AND RELATED DOCUMENTS ARE THE COPYRIGHT PROPERTY OF THE CONSULTANT AND MUST BE RETURNED UPON REQUEST. REPRODUCTION OF DRAWINGS IN PART OR WHOLE WITHOUT THE PERMISSION OF THE CONSULTANT IS FORBIDDEN.

DRAWINGS ARE NOT TO BE USED FOR CONSTRUCTION UNTIL SIGNED AND SEALED BY THE CONSULTANT.

NO.	ISSUES	DATE	BY
1	ISSUED FOR COORDINATION 50%	2026-07-03	BBA
2	ISSUED FOR BUILDING PERMIT	2026-09-24	BBA

BARRY BRYAN ASSOCIATES


PROJECT:
PROPOSED MIXED-USE BUILDING

510-520 Taunton Rd East,
Oshawa, ON
RH Gay Holdings Co.

DRAWING:
STAIR 2, EXTERIOR STAIR & RAMP PLANS & SECTIONS


DESIGN BY:	AA
DRAWN BY:	NV
CHECKED BY:	
DATE:	05/23/26
SCALE:	1 : 50
PROJECT NO:	22132
DRAWING NO:	A502

SEAL:
ONTARIO ASSOCIATION OF ARCHITECTS
LICENCE 7117

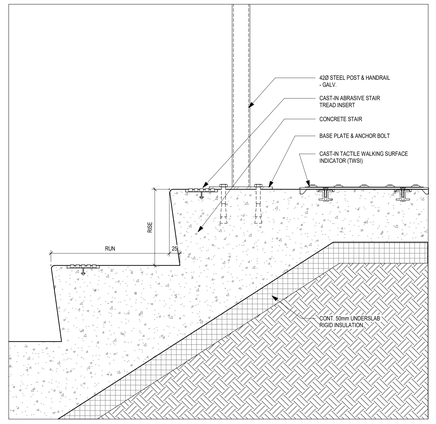


8 A503 TYP. STAIR DETAIL CIP W/ RAIL (TOP)

1 : 5

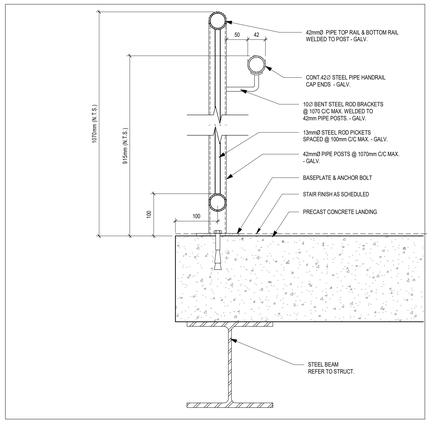


4 A503 TYP. LANDING GUARD RAIL DETAIL

1 : 5

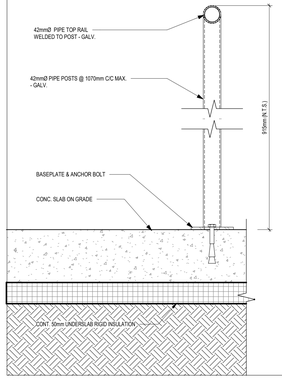


11 A503 TYPICAL GUARD RAIL DETAIL

1 : 5

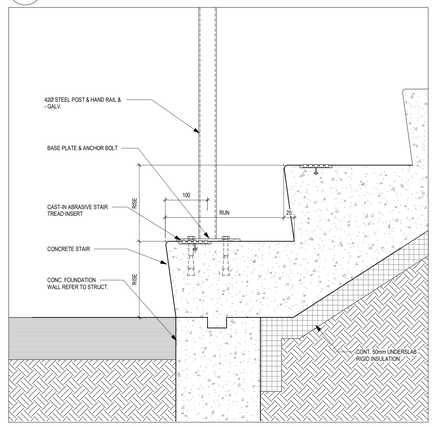


7 A503 TYP. STAIR DETAIL CIP W/ RAIL (BOT)

1 : 5

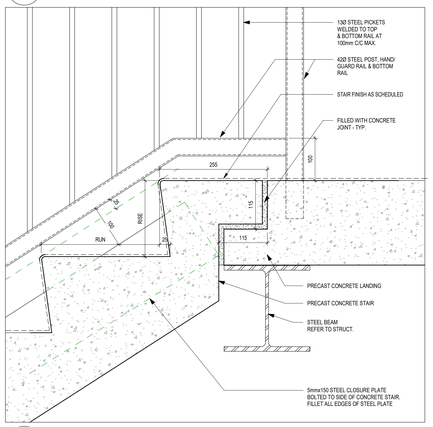


3 A503 TYP. STAIR DETAIL PRECAST (TOP LANDING)

1 : 5

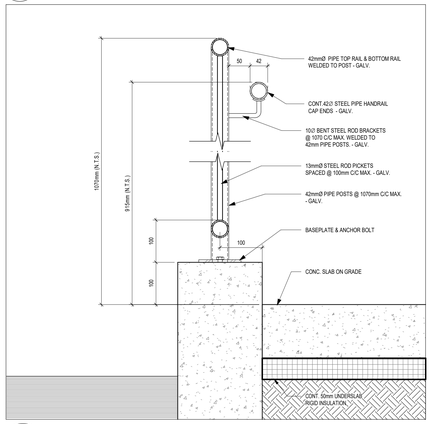


10 A503 TYP. LANDING GUARD RAIL DETAIL

1 : 5

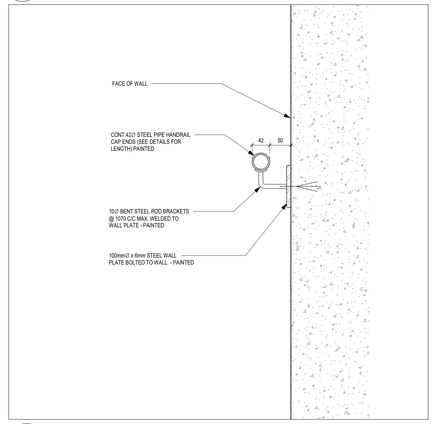


6 A503 TYP. WALL MOUNTED HANDRAIL DETAIL

1 : 5

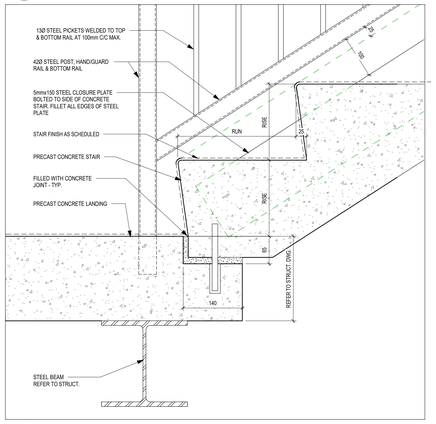


2 A503 TYP. STAIR DETAIL PRECAST (BOT LANDING)

1 : 5

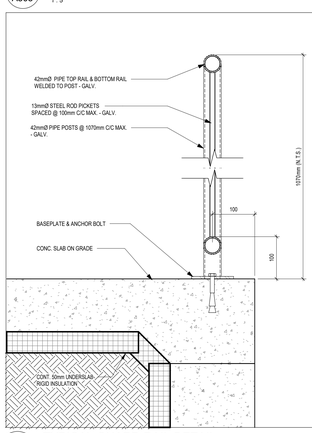


9 A503 TYPICAL GUARD RAIL DETAIL

1 : 5

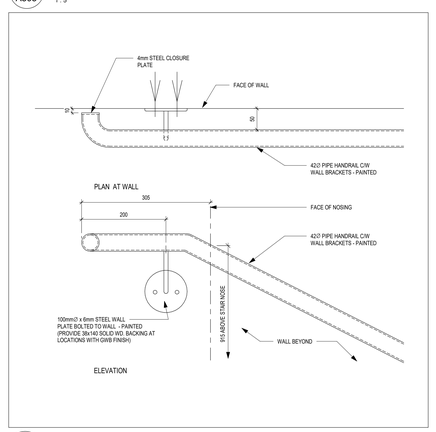

5 A503 TYP. WALL MOUNTED HANDRAIL DETAIL

1 : 5

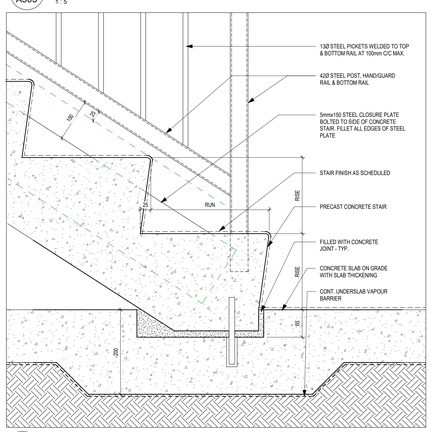

1 A503 TYP. STAIR DETAIL PRECAST (BOT)

1 : 5

DO NOT SCALE THE DRAWINGS.
CHECK AND VERIFY ALL DIMENSIONS AT THE SITE.

ALL DRAWINGS, SPECIFICATIONS AND RELATED DOCUMENTS ARE THE COPYRIGHT PROPERTY OF THE CONSULTANT AND MUST BE RETURNED UPON REQUEST. REPRODUCTION OF DRAWINGS IN PART OR WHOLE WITHOUT THE PERMISSION OF THE CONSULTANT IS FORBIDDEN.

DRAWINGS ARE NOT TO BE USED FOR CONSTRUCTION UNTIL SIGNED AND SEALED BY THE CONSULTANT.

NO.	ISSUES	DATE	BY
1	ISSUED FOR BUILDING PERMIT	2026-09-24	BBA

BARRY BRYAN ASSOCIATES

PROJECT:

PROPOSED MIXED-USE BUILDING


510-520 Taunton Rd East,
Oshawa, ON
RH Gay Holdings Co.

DRAWING:


STAIR DETAILS

DESIGN BY: AA	SEAL:
DRAWN BY: NV	
CHECKED BY:	
DATE: 07/29/26	
SCALE: 1 : 5	
PROJECT NO: **22132**	DRAWING NO: **A503**


ONTARIO ASSOCIATION OF ARCHITECTS
LICENCE 7117

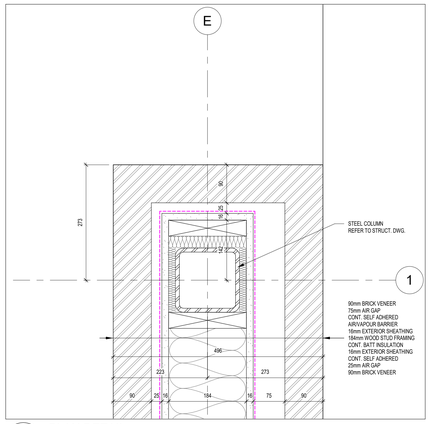


20 A601 PLAN DETAIL
1 : 5

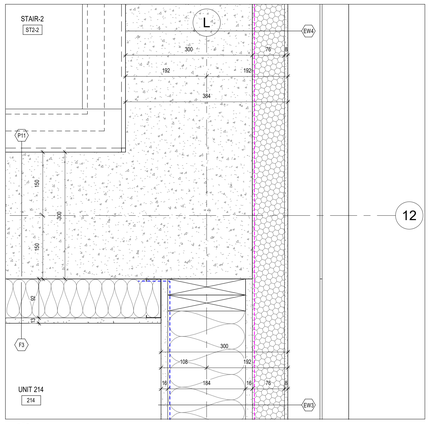


16 A601 PLAN DETAIL
1 : 5

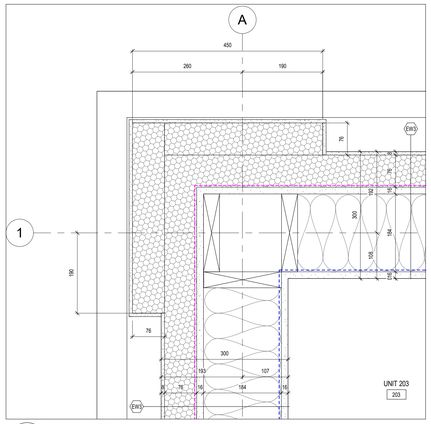


12 A601 PLAN DETAIL
1 : 5

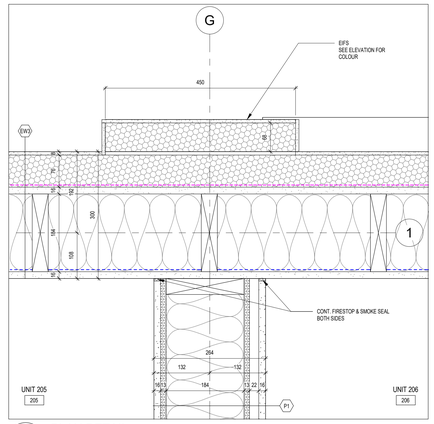


8 A601 PLAN DETAIL
1 : 5

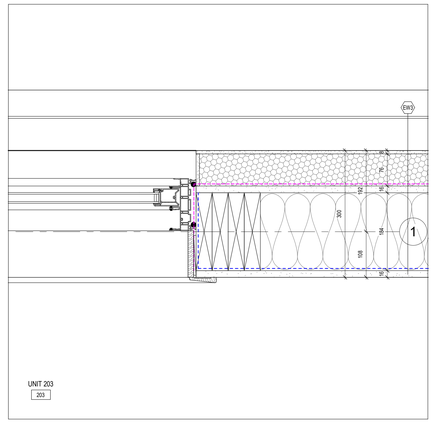


4 A601 PLAN DETAIL
1 : 5

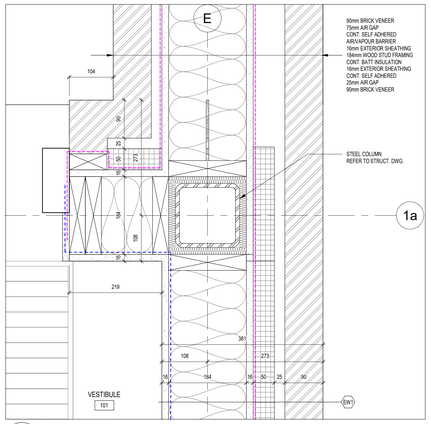


19 A601 PLAN DETAIL
1 : 5

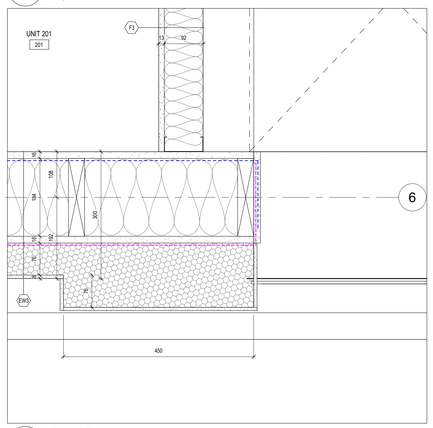


15 A601 PLAN DETAIL
1 : 5

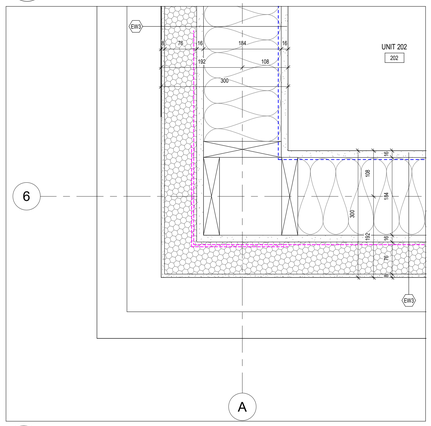


11 A601 PLAN DETAIL
1 : 5

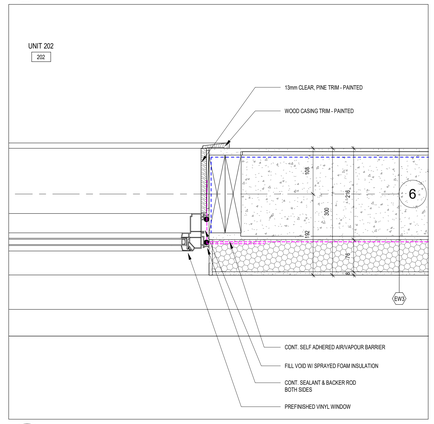


7 A601 PLAN DETAIL
1 : 5

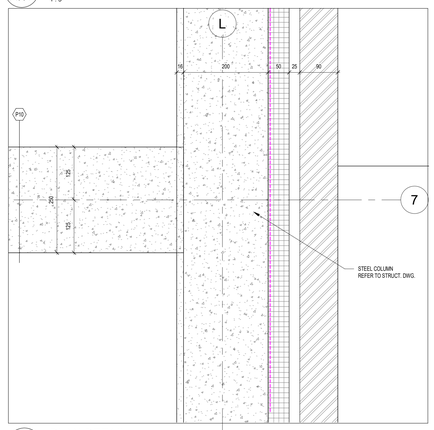


3 A601 PLAN DETAIL
1 : 5

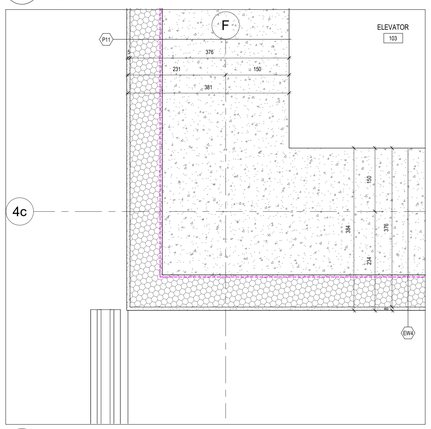


18 A601 PLAN DETAIL
1 : 5

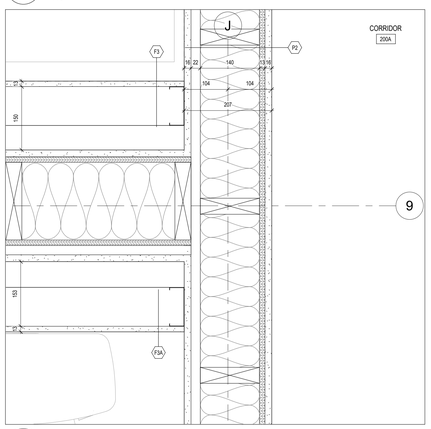


14 A601 PLAN DETAIL
1 : 5

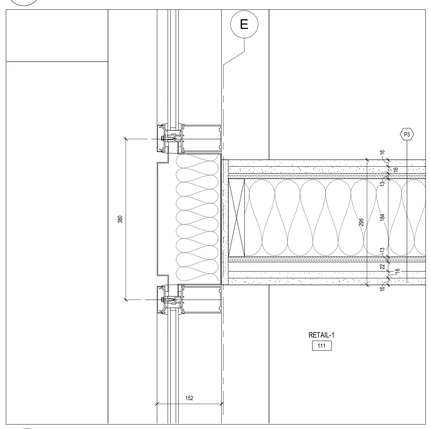


10 A601 PLAN DETAIL
1 : 5

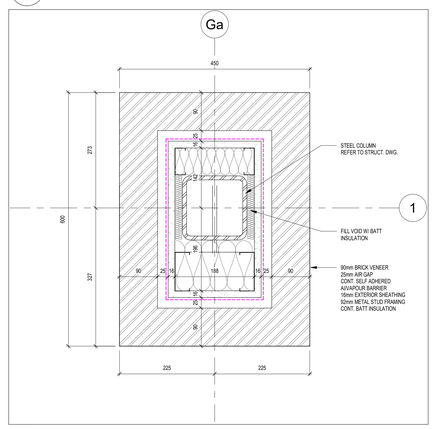


6 A601 PLAN DETAIL
1 : 5

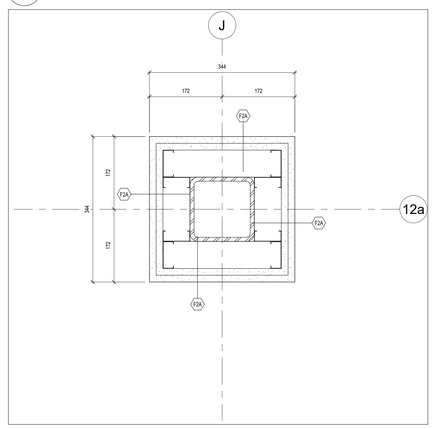


2 A601 TYP. INTERIOR STEEL COLUMN FIRE RATING PLAN DETAIL
1 : 5

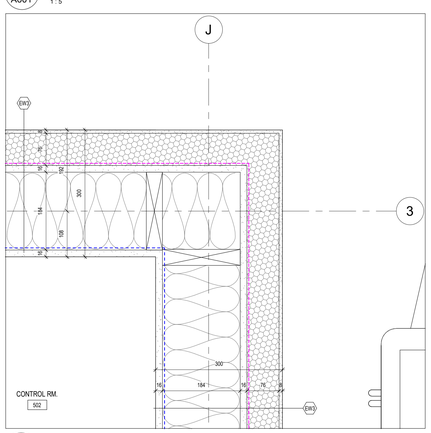


17 A601 PLAN DETAIL
1 : 5

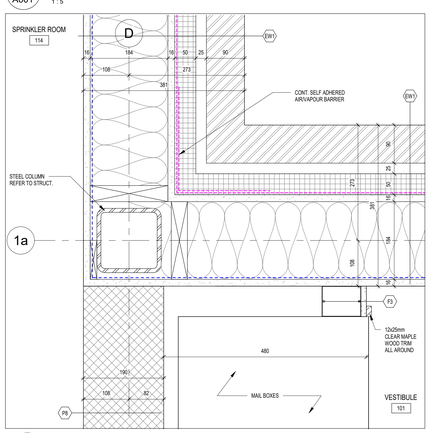


13 A601 PLAN DETAIL
1 : 5

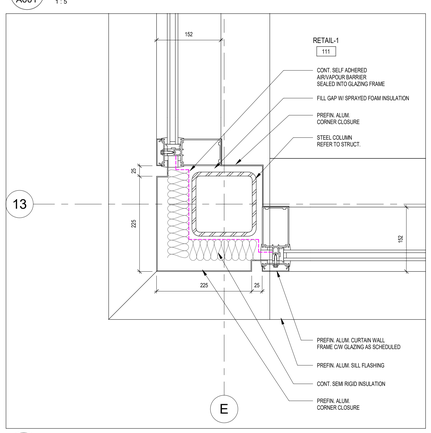

9 A601 PLAN DETAIL
1 : 5

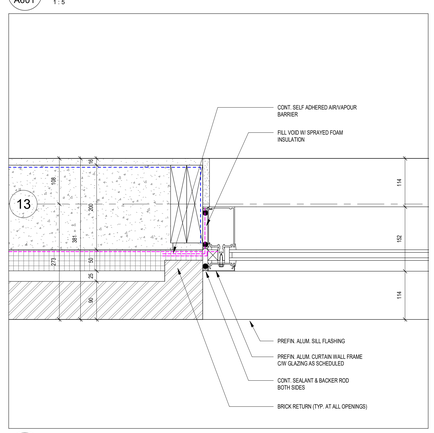

5 A601 PLAN DETAIL
1 : 5

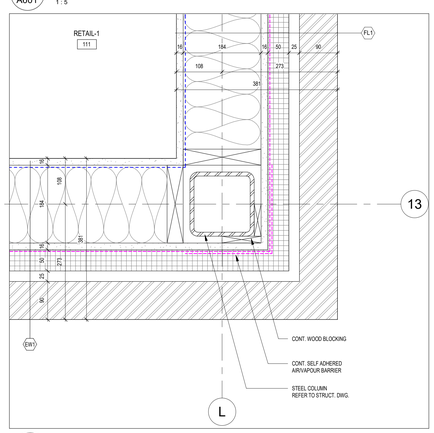

1 A601 PLAN DETAILS
1 : 5

DO NOT SCALE THE DRAWINGS.
CHECK AND VERIFY ALL DIMENSIONS AT THE SITE.

ALL DRAWINGS, SPECIFICATIONS AND RELATED DOCUMENTS ARE THE COPYRIGHT PROPERTY OF THE CONSULTANT AND MUST BE RETURNED UPON REQUEST. REPRODUCTION OF DRAWINGS IN PART OR WHOLE WITHOUT THE PERMISSION OF THE CONSULTANT IS FORBIDDEN.

DRAWINGS ARE NOT TO BE USED FOR CONSTRUCTION UNTIL SIGNED AND SEALED BY THE CONSULTANT.

NO.	ISSUES	DATE	BY
1	ISSUED FOR BUILDING PERMIT	2026-09-24	BBA

BARRY BRYAN ASSOCIATES


PROJECT:
PROPOSED MIXED-USE BUILDING

510-520 Taunton Rd East,
Oshawa, ON
RH Gay Holdings Co.


DRAWING:
PLAN DETAILS

DESIGN BY:	AA
DRAWN BY:	NV
CHECKED BY:	
DATE:	07/27/26
SCALE:	1 : 5
PROJECT NO:	22132
DRAWING NO:	A601


SEAL:
ONTARIO ASSOCIATION OF ARCHITECTS
LICENCE 7117

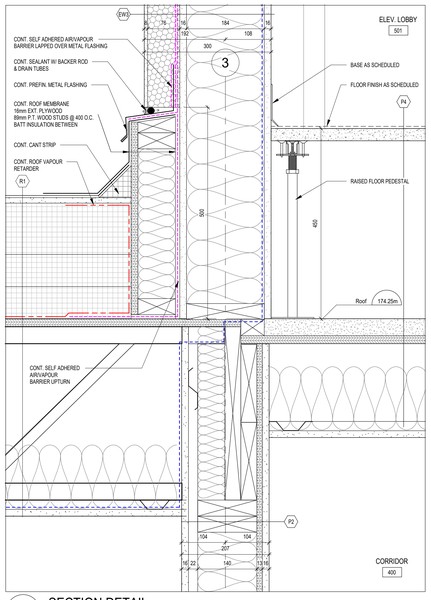


18 A602 SECTION DETAIL
1 : 5

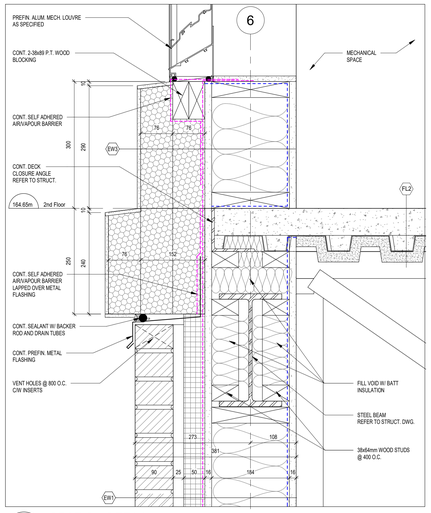


14 A602 SECTION DETAIL
1 : 5

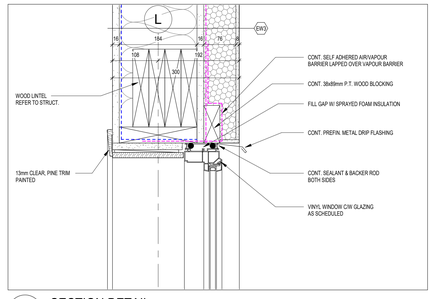


11 A602 SECTION DETAIL
1 : 5

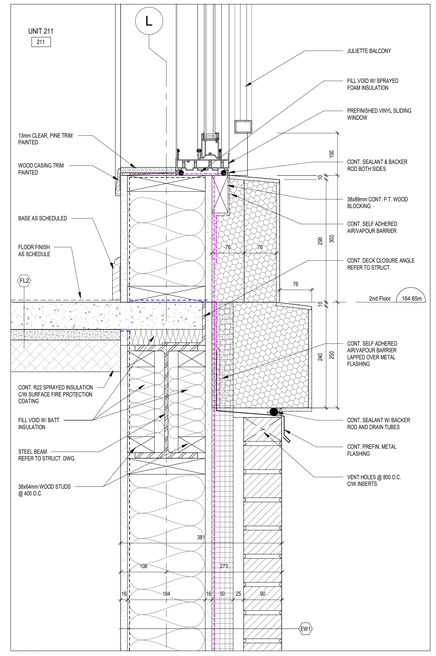


7 A602 SECTION DETAIL
1 : 5

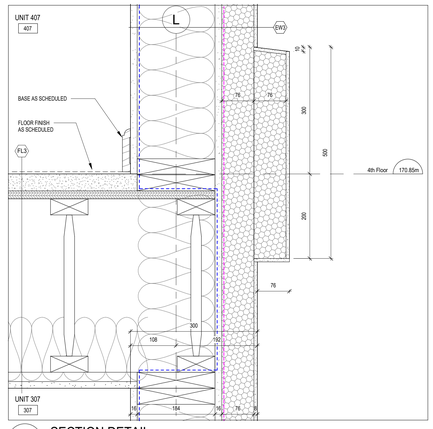


4 A602 SECTION DETAIL
1 : 5

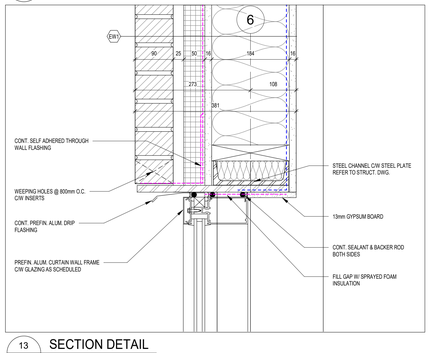


13 A602 SECTION DETAIL
1 : 5

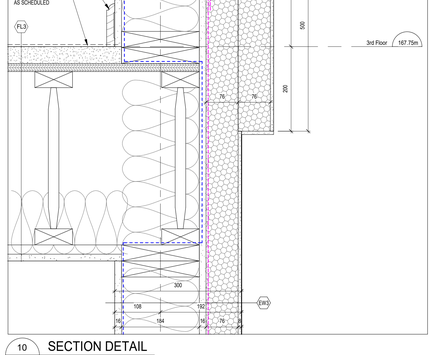


10 A602 SECTION DETAIL
1 : 5

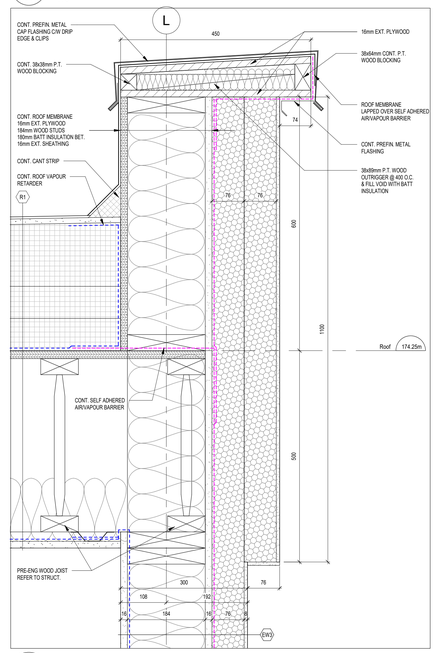


6 A602 SECTION DETAIL
1 : 5

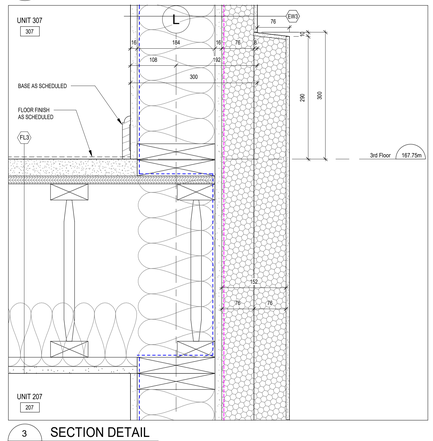


3 A602 SECTION DETAIL
1 : 5

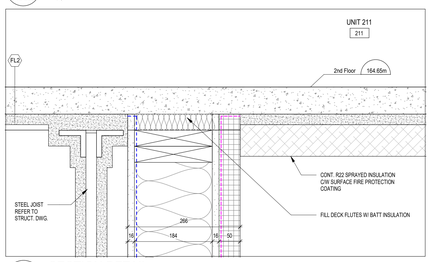


16 A602 SECTION DETAIL
1 : 5

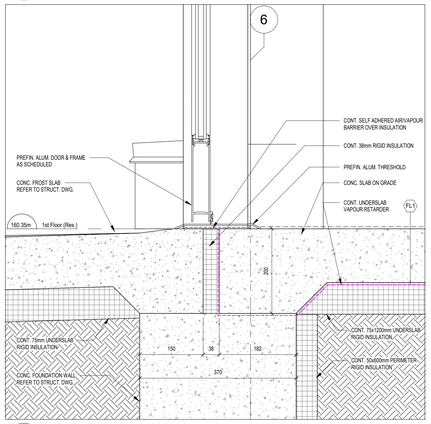


12 A602 SECTION DETAIL
1 : 5

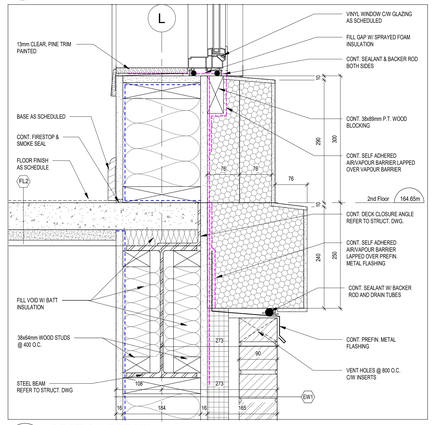


9 A602 SECTION DETAIL
1 : 5

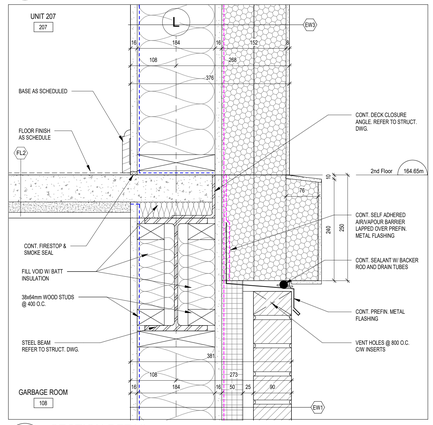


2 A602 SECTION DETAIL
1 : 5

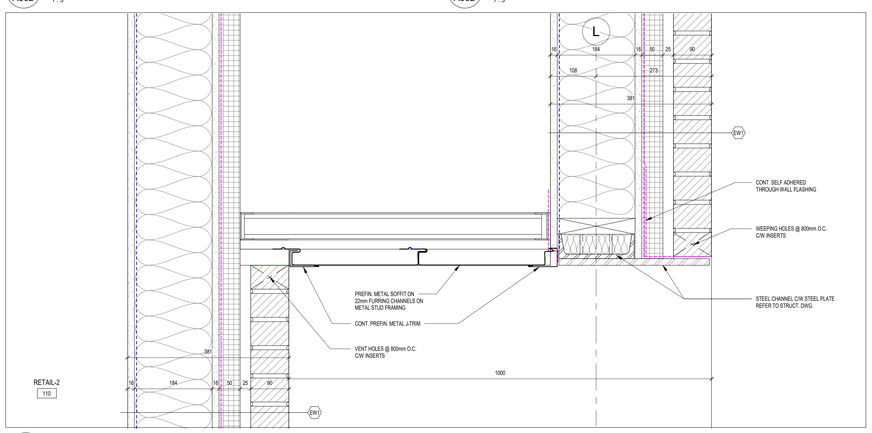


15 A602 SECTION DETAIL
1 : 5

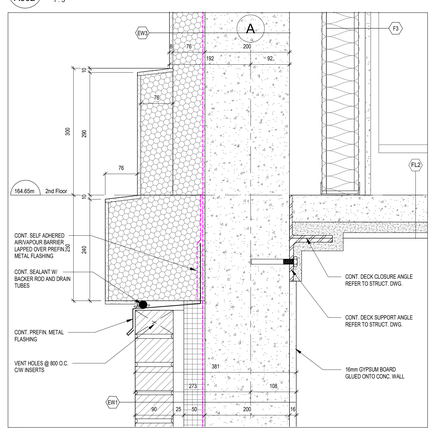

8 A602 SECTION DETAIL
1 : 5

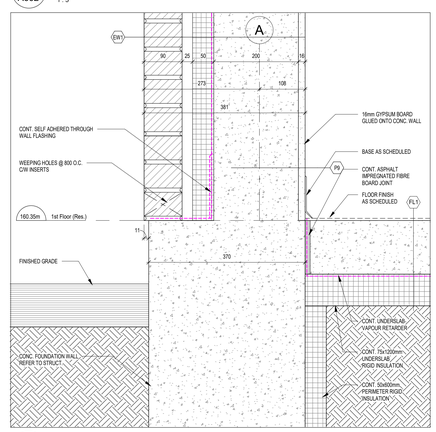

5 A602 SECTION DETAIL
1 : 5

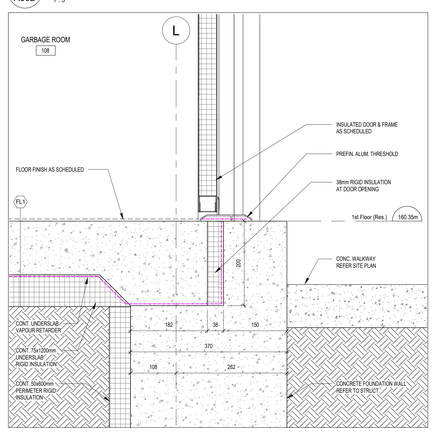

1 A602 SECTION DETAIL
1 : 5

DO NOT SCALE THE DRAWINGS.
CHECK AND VERIFY ALL DIMENSIONS AT THE SITE.

ALL DRAWINGS, SPECIFICATIONS AND RELATED DOCUMENTS ARE THE COPYRIGHT PROPERTY OF THE CONSULTANT AND MUST BE RETURNED UPON REQUEST. REPRODUCTION OF DRAWINGS IN PART OR WHOLE WITHOUT THE PERMISSION OF THE CONSULTANT IS FORBIDDEN.

DRAWINGS ARE NOT TO BE USED FOR CONSTRUCTION UNTIL SIGNED AND SEALED BY THE CONSULTANT.

NO.	ISSUES	DATE	BY
1	ISSUED FOR BUILDING PERMIT	2026-08-24	BBA

BARRY BRYAN ASSOCIATES


PROJECT:
PROPOSED MIXED-USE BUILDING

510-520 Taunton Rd East,
Oshawa, ON
RH Gay Holdings Co.


DRAWING:
SECTION DETAILS

DESIGN BY: AA	SEAL:
DRAWN BY: NV	
CHECKED BY: NS	
DATE: 07/27/26	
SCALE: 1 : 5	
PROJECT NO: **22132**	DRAWING NO: **A602**


ONTARIO ASSOCIATION OF ARCHITECTS
LICENCE 7157

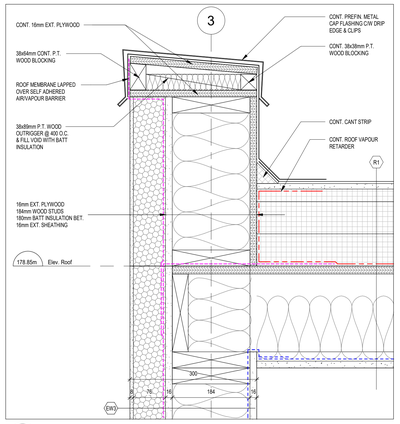


14 A603 SECTION DETAIL
1 : 5

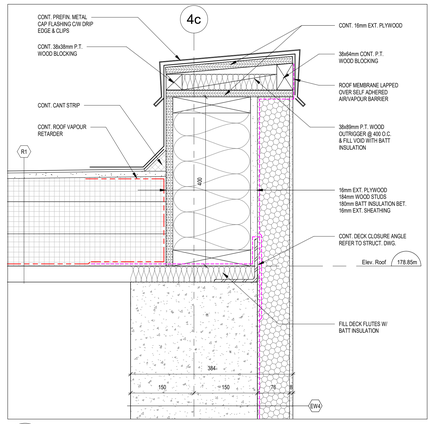


10 A603 SECTION DETAIL
1 : 5

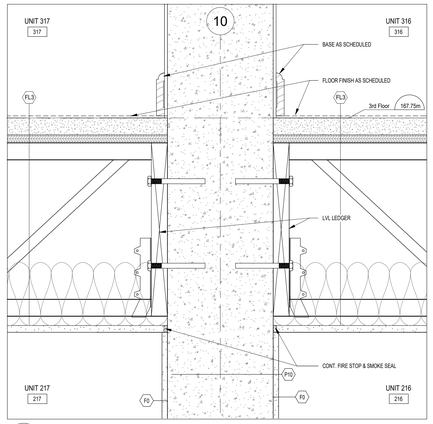


6 A603 SECTION DETAIL
1 : 5

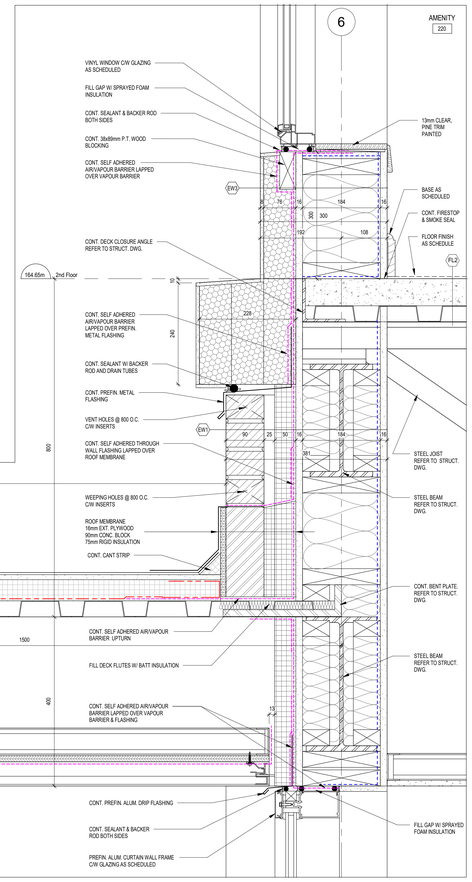


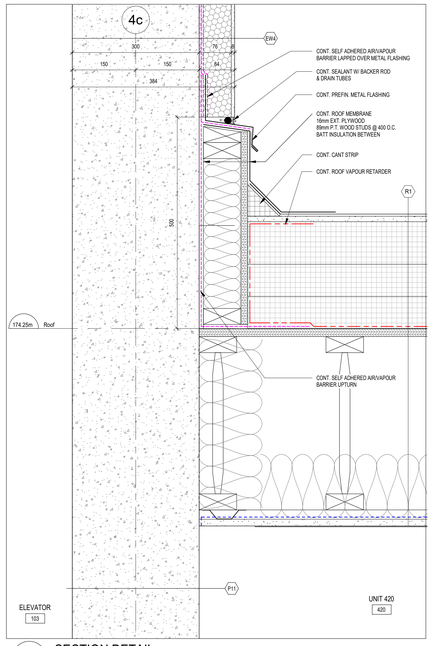

3 A603 SECTION DETAIL
1 : 5

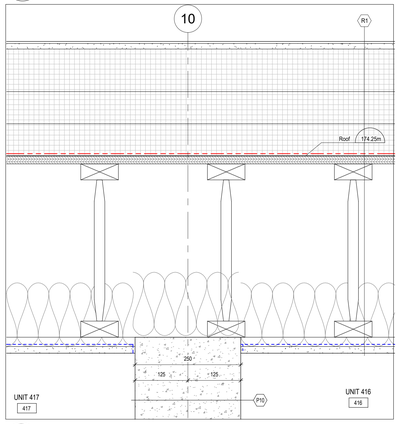


13 A603 SECTION DETAIL
1 : 5

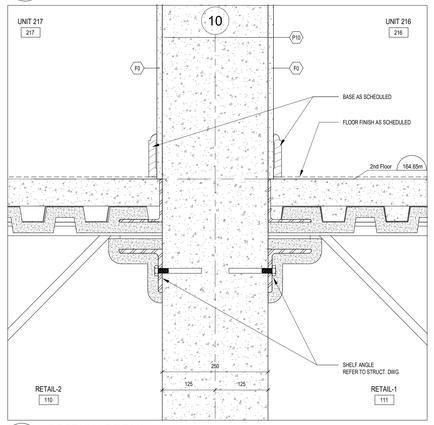


9 A603 SECTION DETAIL
1 : 5


5 A603 SECTION DETAIL
1 : 5

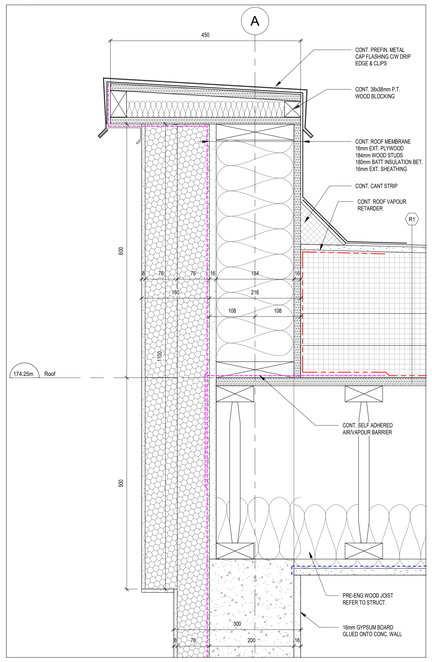


2 A603 SECTION DETAIL
1 : 5

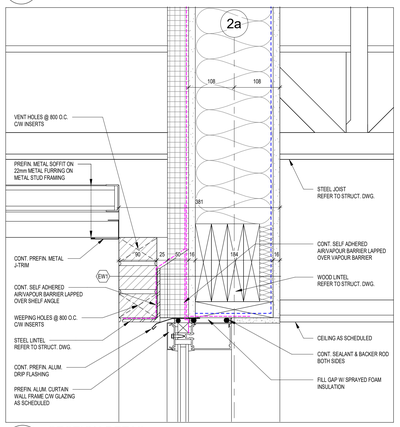


12 A603 SECTION DETAIL
1 : 5

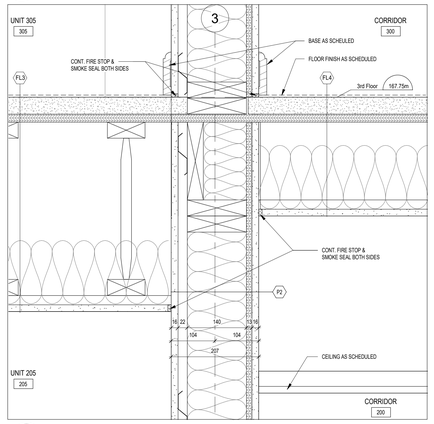


8 A603 SECTION DETAIL
1 : 5

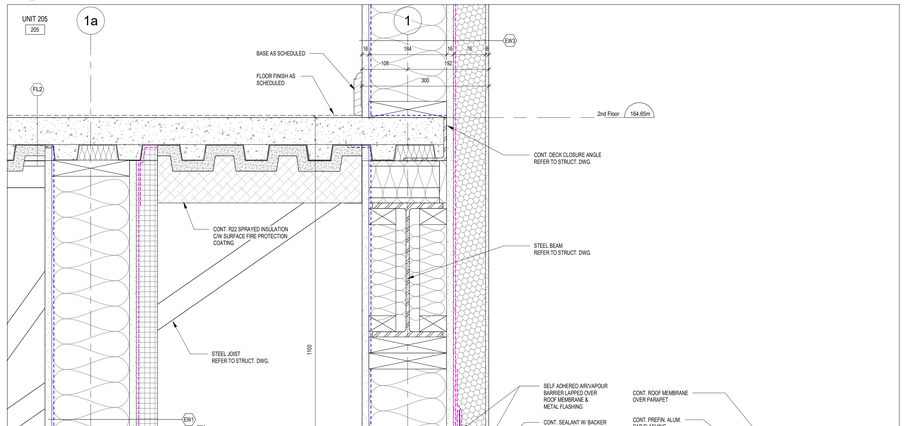


4 A603 SECTION DETAIL
1 : 5

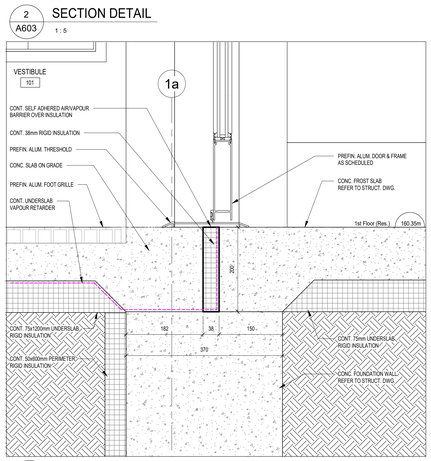

1 A603 SECTION DETAIL
1 : 5

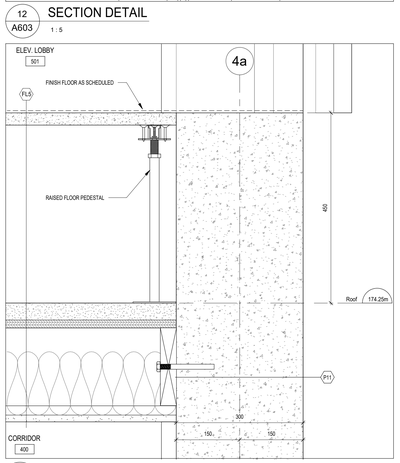

11 A603 SECTION DETAIL
1 : 5

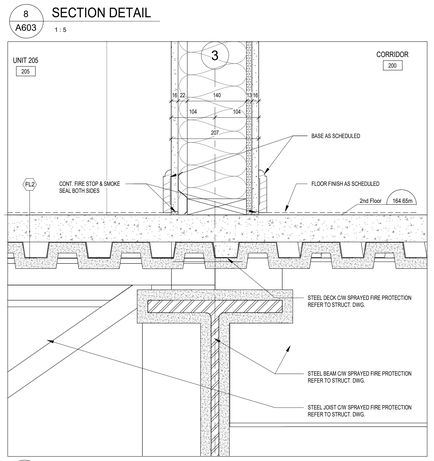

7 A603 SECTION DETAIL
1 : 5

DO NOT SCALE THE DRAWINGS.
CHECK AND VERIFY ALL DIMENSIONS AT THE SITE.

ALL DRAWINGS, SPECIFICATIONS AND RELATED DOCUMENTS ARE THE COPYRIGHT PROPERTY OF THE CONSULTANT AND MUST BE RETURNED UPON REQUEST. REPRODUCTION OF DRAWINGS IN PART OR WHOLE WITHOUT THE PERMISSION OF THE CONSULTANT IS FORBIDDEN.

DRAWINGS ARE NOT TO BE USED FOR CONSTRUCTION UNTIL SIGNED AND SEALED BY THE CONSULTANT.

NO.	ISSUES	DATE	BY
1	ISSUED FOR BUILDING PERMIT	2026-08-24	BBA

BARRY BRYAN ASSOCIATES


PROJECT:
PROPOSED MIXED-USE BUILDING

510-520 Taunton Rd East,
Oshawa, ON
RH Gay Holdings Co.


DRAWING:
SECTION DETAILS

DESIGN BY: AA
DRAWN BY: NV
CHECKED BY: NS
DATE: 07/30/26
SCALE: 1 : 5
SEAL: ONTARIO ASSOCIATION OF ARCHITECTS LICENCE 7117


PROJECT NO: **22132**
DRAWING NO: **A603**

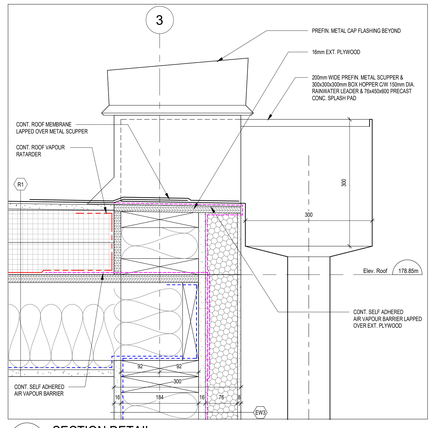


9 A604 SECTION DETAIL
1 : 5

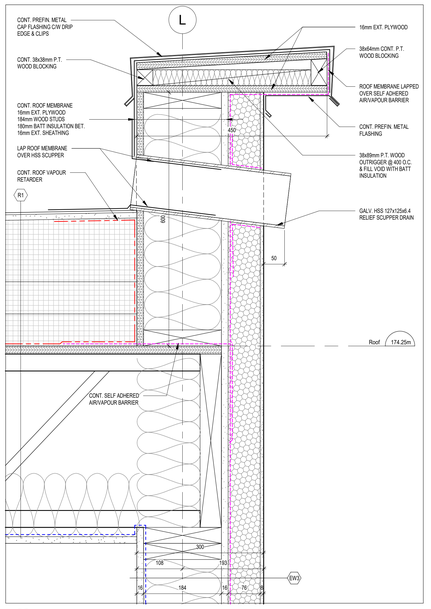


8 A604 SECTION DETAIL
1 : 5

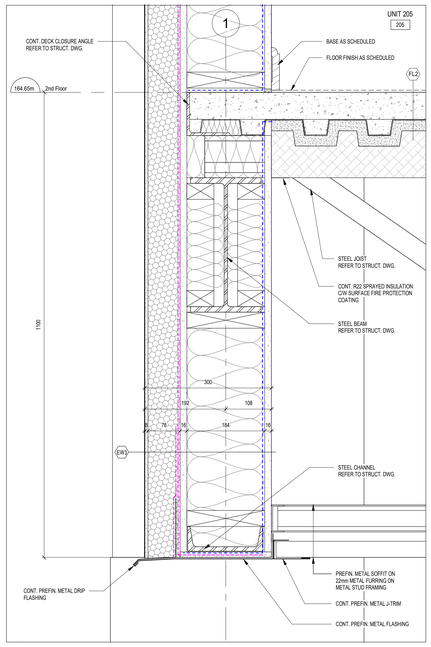


3 A604 SECTION DETAIL
1 : 5

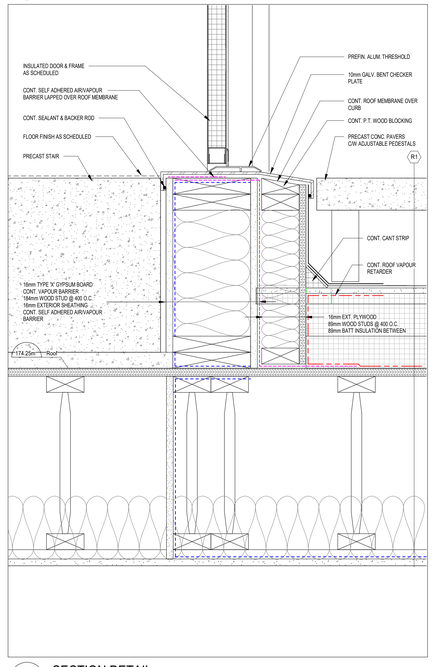


7 A604 SECTION DETAIL
1 : 5

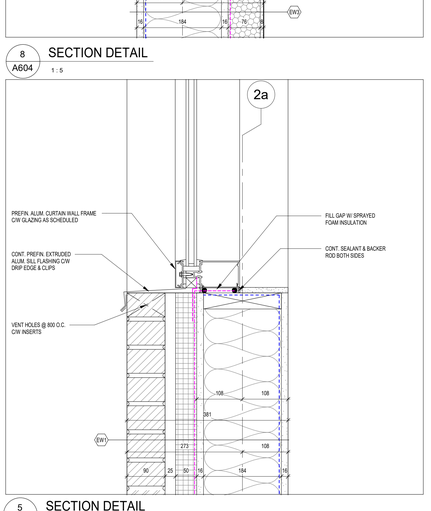


5 A604 SECTION DETAIL
1 : 5

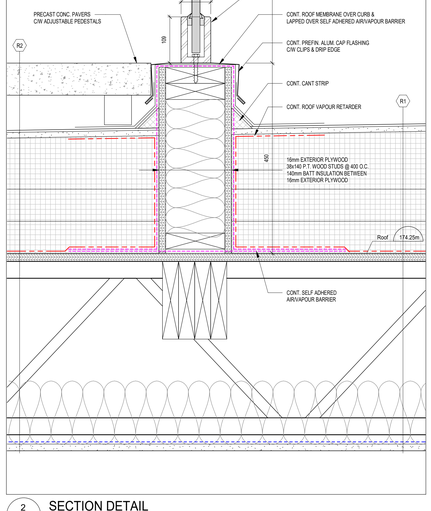


2 A604 SECTION DETAIL
1 : 5

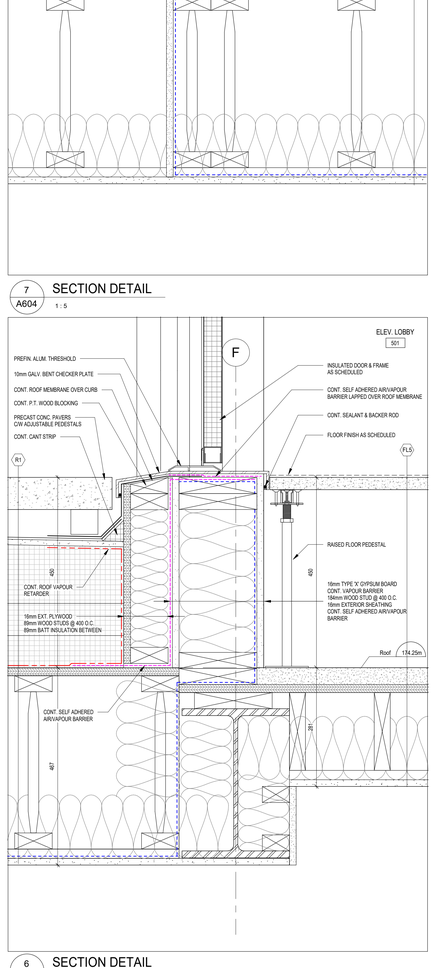

6 A604 SECTION DETAIL
1 : 5

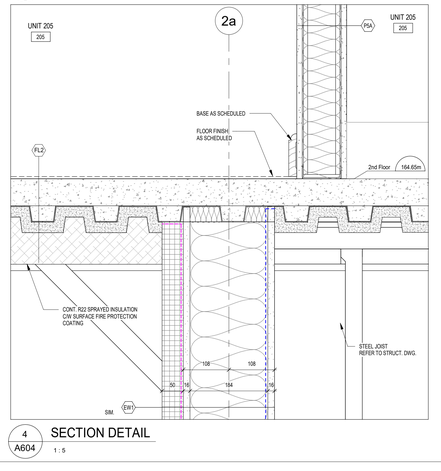

4 A604 SECTION DETAIL
1 : 5

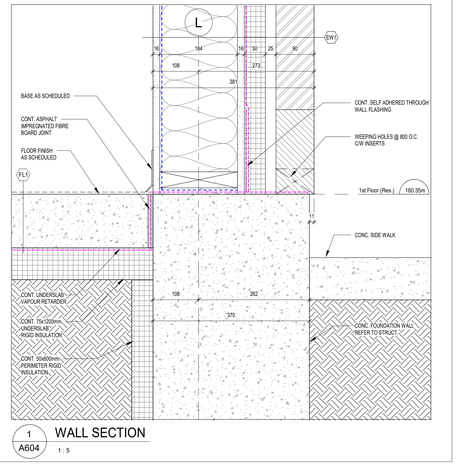

1 A604 WALL SECTION
1 : 5

DO NOT SCALE THE DRAWINGS.
CHECK AND VERIFY ALL DIMENSIONS AT THE SITE.

ALL DRAWINGS, SPECIFICATIONS AND RELATED DOCUMENTS ARE THE COPYRIGHT PROPERTY OF THE CONSULTANT AND MUST BE RETURNED UPON REQUEST. REPRODUCTION OF DRAWINGS IN PART OR WHOLE WITHOUT THE PERMISSION OF THE CONSULTANT IS FORBIDDEN.

DRAWINGS ARE NOT TO BE USED FOR CONSTRUCTION UNTIL SIGNED AND SEALED BY THE CONSULTANT.

NO.	ISSUES	DATE	BY
1	ISSUED FOR BUILDING PERMIT	2026-08-24	BBA

BARRY BRYAN ASSOCIATES

PROJECT:
PROPOSED MIXED-USE BUILDING

510-520 Taunton Rd East,
Oshawa, ON
RH Gay Holdings Co.

DRAWING:
SECTION DETAILS

DESIGN BY: AA	SEAL:
DRAWN BY: NV	
CHECKED BY: NS	
DATE: 09/08/26	
SCALE: 1 : 5	
PROJECT NO: **22132**	DRAWING NO: **A604**

DO NOT SCALE THE DRAWINGS.
CHECK AND VERIFY ALL DIMENSIONS AT THE SITE.


ALL DRAWINGS, SPECIFICATIONS AND RELATED DOCUMENTS ARE THE COPYRIGHT PROPERTY OF THE CONSULTANT AND MUST BE RETURNED UPON REQUEST. REPRODUCTION OF DRAWINGS IN PART OR WHOLE WITHOUT THE PERMISSION OF THE CONSULTANT IS FORBIDDEN.

DRAWINGS ARE NOT TO BE USED FOR CONSTRUCTION UNTIL SIGNED AND SEALED BY THE CONSULTANT.

NO.	ISSUES	DATE	BY
1	ISSUED FOR COORDINATION 50%	2026-07-03	BBA
2	ISSUED FOR BUILDING PERMIT	2026-09-24	BBA


BARRIER FREE MOUNTING HEIGHT REQUIREMENTS


1. GRAB BARS SHALL BE MIN. 30mmØ , 40mmØ MAX.
2. CLEARANCE FOR GRAB BARS TO BE MIN. 38mm , 50mm MAX.
3. GRAB BARS TO HAVE SLIP RESISTANT SURFACE.
4. INSTALL GRAB BARS TO SUPPORT LOADING REQUIRED BY THE ONTARIO BUILDING CODE.
5. PROVIDE AND LOCATE A COAT HOOK ON SIDEWALL OF TOILET STALL DOOR AT 1200mm MAX. ABOVE FINISHED FLOOR AND PROJECTING NOT MORE THAN 50mm.
6. ALL FIXTURES SHALL CONFORM TO BARRIER-FREE HEIGHTS OUTLINED IN THE LATEST EDITION OF THE ONTARIO BUILDING CODE.
7. ALL ACCESSORIES SHALL BE INSTALLED IN ACCORDANCE WITH THE LATEST EDITION OF THE ONTARIO BUILDING CODE.
8. INSTALL DOOR OPERATOR, PUSH BUTTONS AND PUSH TO LOCK DEVICE IN ACCORDANCE WITH THE REQUIREMENTS OF THE LATEST EDITION OF THE ONTARIO BUILDING CODE.
9. INSTALL EMERGENCY CALL SYSTEM IN ACCORDANCE WITH THE LATEST EDITION OF THE ONTARIO BUILDING CODE.

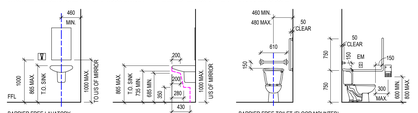


BARRIER FREE LAVATORY — BARRIER FREE TOILET (FLOOR MOUNTED)

WASHROOM ACCESSORIES

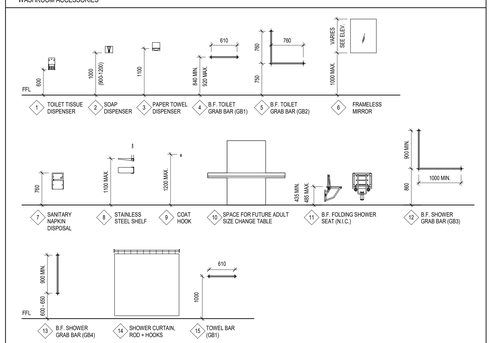


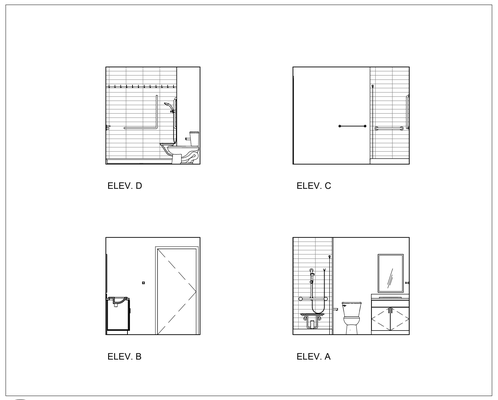


14 A801 — TYPICAL UNIT B.F. WASHROOM INTERIOR ELEVATIONS
1 : 50

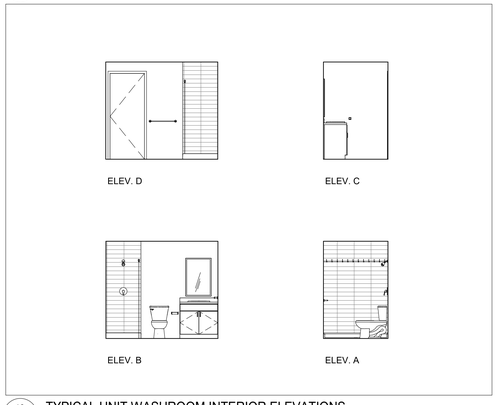


13 A801 — TYPICAL UNIT WASHROOM INTERIOR ELEVATIONS
1 : 50

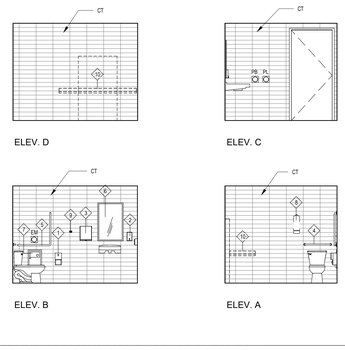


12 A801 — UNIVERSAL WASHROOM INTERIOR ELEVATIONS
1 : 50

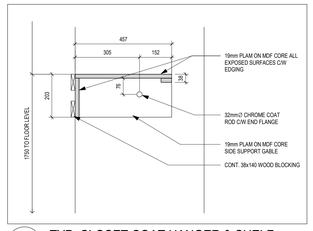


11 A801 — TYP. CLOSET COAT HANGER & SHELF
1 : 10

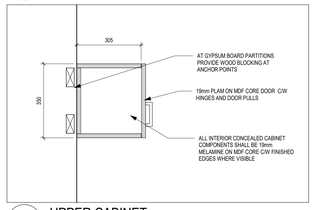


10 A801 — UPPER CABINET
1 : 10

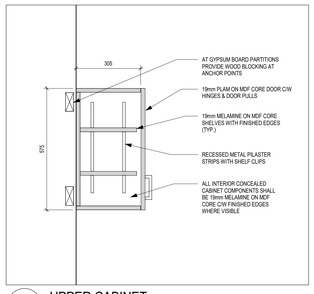


9 A801 — UPPER CABINET
1 : 10

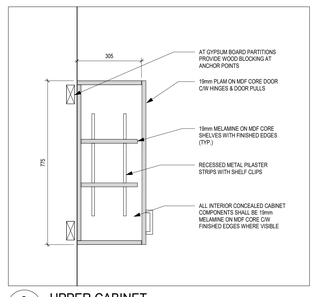


8 A801 — UPPER CABINET
1 : 10

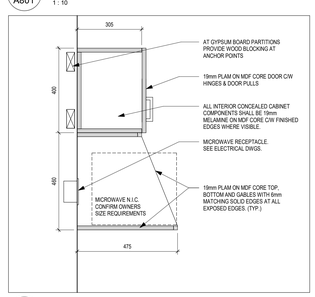


7 A801 — TYP. MICROWAVE SHELF
1 : 10

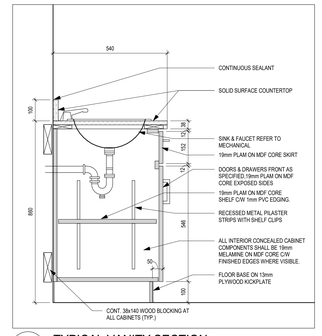


6 A801 — TYPICAL VANITY SECTION
1 : 10

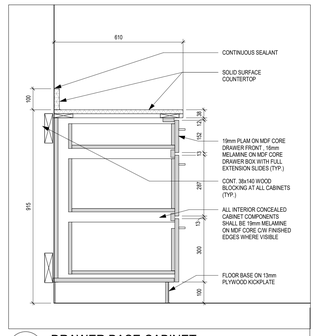


4 A801 — DRAWER BASE CABINET
1 : 10

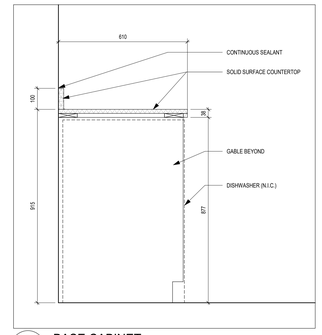


5 A801 — BASE CABINET
1 : 10

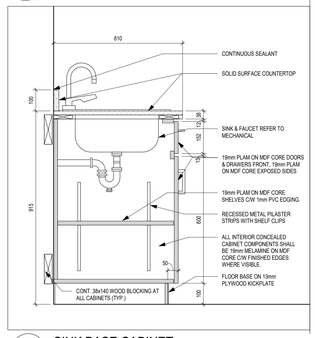

3 A801 — SINK BASE CABINET
1 : 10

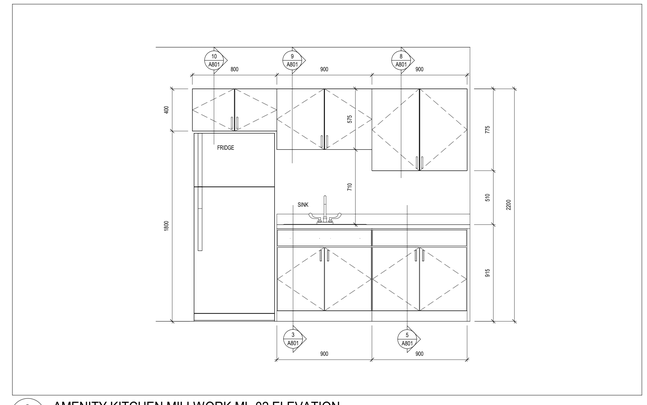

2 A801 — AMENITY KITCHEN MILLWORK ML-02 ELEVATION
1 : 20

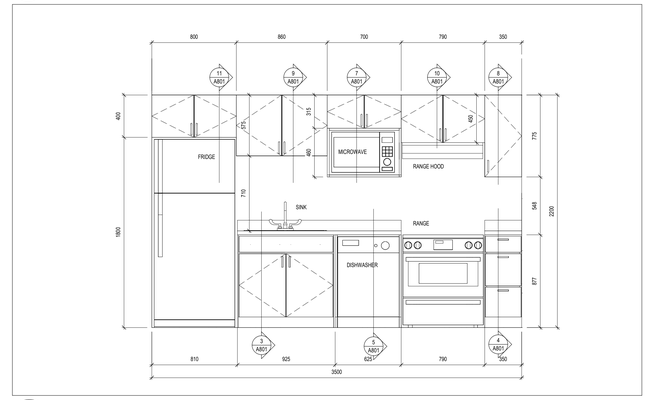

1 A801 — TYPICAL KITCHEN MILLWORK ML-01 ELEVATION
1 : 20

NOTE: ML-01R SIMILAR TO ML-01 EXCEPT MIRROR

BARRY BRYAN ASSOCIATES

PROJECT:
PROPOSED MIXED-USE BUILDING

510-520 Taunton Rd East,
Oshawa, ON
RH Gay Holdings Co.

DRAWING:
KITCHEN MILLWORK ELEVATIONS, WASHROOM ELEVATIONS & DETAILS

DESIGN BY: *W2*
DRAWN BY: *NV*
CHECKED BY: *NS*
DATE: *07/16/26*
SCALE: *As indicated*
SEAL: Ontario Association of Architects — Barry Bryan Associates — Licence 7117

PROJECT NO: **22132**
DRAWING NO: **A801**

SUITE DOOR SCHEDULE


DOOR NO.	SINGLE / PAIR	PANEL 1	PANEL 2	HEIGHT	THICKNESS	DOOR TYPE	DOOR MATERIAL	DOOR FINISH	GLASS	FRAME TYPE	JAMB DETAIL	HEAD DETAIL	FRAME MATERIAL	FRAME FINISH	FIRE RATING	EXTERIOR	DOOR OPERATOR	BUTT HINGE	BUTT HINGE CLOSER	PUSH PLATE/ DOOR PULL	LOCKSET	LATCHSET	PRIVACY SET	PUSH TO LOCK	CLOSER	DOOR STOP	KICKPLATE	THRESHOLD	WEATHERSTRIPPING	DOOR SWEEP	CARD READER	MAGLOCK	ELECTRIC STRIKE	HARDWARE GROUP	COMMENTS
D1	SINGLE	965		2032	44	M	HM	PAINT	-	F1	J6	H6	PS	PAINT	20 min		■				■					■	■	■	■	■			■		
D1A	SINGLE	965		2032	44	M	HM	PAINT	-	F1	J6	H6	PS	PAINT	20 min		■	■			■				■	■	■	■	■	■			■		
D2	SINGLE	915		2032	44	M	HCW	PAINT	-	F1	J7	H7	WD	PAINT	-																			
D2a	SINGLE	813		2032	44	M	HCW	PAINT	-	F1	J7	H7	WD	PAINT	-																			
D3	SINGLE	915		2032	44	M	HCW	PAINT	-	F1	J7	H7	WD	PAINT	-																			
D3a	SINGLE	813		2032	44	M	HCW	PAINT	-	F1	J7	H7	WD	PAINT	-																			
D3b	SINGLE	760		2032	44	M	HCW	PAINT	-	F1	J7	H7	WD	PAINT	-																			
D4	SINGLE	760		2032	44	M	HCW	PAINT	-	F1	J7	H7	WD	PAINT	-																			
D4a	PAIR	400	400	2032	44	SLIDING	HCW	PAINT	-	F2	J7	H7	WD	PAINT	-																			
D4b	PAIR	450	450	2032	44	SLIDING	HCW	PAINT	-	F2	J7	H7	WD	PAINT	-																			
D4c	PAIR	610	610	2032	44	SLIDING	HCW	PAINT	-	F2	J7	H7	WD	PAINT	-																			
D4d	PAIR	760	760	2032	44	SLIDING	HCW	PAINT	-	F2	J7	H7	WD	PAINT	-																			
D4e	PAIR	965	540	2150	44	2G	ALUM	ANOD	-	F2	J2	H2	ALUM	ANOD	-																			
D4h																																		

DOOR SCHEDULE


DOOR NO.	SINGLE / PAIR	PANEL 1	PANEL 2	HEIGHT	THICKNESS	DOOR TYPE	DOOR MATERIAL	DOOR FINISH	GLASS	FRAME TYPE	JAMB DETAIL	HEAD DETAIL	FRAME MATERIAL	FRAME FINISH	FIRE RATING	EXTERIOR	DOOR OPERATOR	BUTT HINGE	BUTT HINGE CLOSER	PUSH PLATE/ DOOR PULL	LOCKSET	LATCHSET	PRIVACY SET	PUSH TO LOCK	CLOSER	DOOR STOP	KICKPLATE	THRESHOLD	WEATHERSTRIPPING	DOOR SWEEP	CARD READER	MAGLOCK	ELECTRIC STRIKE	HARDWARE GROUP	COMMENTS
101	PAIR	1000	1000	2150	44	AL1	ALUM	ANOD	GL1	F3	J1	H1	ALUM	ANOD	-		■		■		■				■	■		■	■			■		
101A	PAIR	1000	1000	2150	44	AL1	ALUM	ANOD	GL3	F3	J4	H4	ALUM	ANOD	-		■		■		■				■	■		■	■			■		
102	PAIR	813	813	2134	44	M	HM	PAINT	-	F2	J6	H6	PS	PAINT	45 min			■			■				■	■	■							
104	SINGLE	915		2134	44	M	HM	PAINT	-	F1	J6	H6	PS	PAINT	45 min			■			■				■	■	■							
105	PAIR	965	540	2134	44	G	HM	PAINT	GL3	F2	J5	H5	PS	PAINT	-		■	■	■		■				■	■	■	■	■				■	
106	SINGLE	965		2134	44	M	HM	PAINT	-	F1	J6	H6	PS	PAINT	45 min			■			■				■	■								
107	PAIR	965	965	2134	44	M	HM	PAINT	-	F2	J6	H6	PS	PAINT	45 min			■			■				■	■								
107A	PAIR	965	965	2150	44	M	HM	PAINT	-	F2	J2	H2	PS	PAINT	-		■		■		■				■	■	■	■	■	■				
107B					40	OH									-		■																	OVERHEAD DOOR 3050x2440
108	SINGLE	965		2150	44	NL	HM	PAINT	FRG	F1	J5	H5	PS	PAINT	45 min			■			■				■	■	■							
108A	SINGLE	965		2150	44	M	HM	PAINT	-	F1	J2	H2	PS	PAINT	-		■		■		■				■	■	■	■	■					
109	PAIR	965	965	2134	44	2G	HM	PAINT	FRG	F2	J6	H6	PS	PAINT	90 min		■	■	■		■				■	■	■	■	■			■		
109A	SINGLE	965		2150	44	M	HM	PAINT	-	F1	J2	H2	PS	PAINT	-			■	■		■				■	■	■	■	■					
110	PAIR	1000	1000	2150	44	AL1	ALUM	ANOD	GL1	G07	J1	H1	ALUM	ANOD	-		■		■		■				■	■	■	■	■					
110A	SINGLE	965		2150	44	M	HM	PAINT	-	F1	J2	H2	PS	PAINT	-		■		■		■				■	■	■	■	■					
111	PAIR	1000	1000	2150	44	AL1	ALUM	ANOD	GL1	-	J1	H1	ALUM	ANOD	-		■	■	■		■				■	■	■	■	■			■		
111A	SINGLE	965		2150	44	M	HM	PAINT	-	F1	J2	H2	PS	PAINT	-		■		■		■				■	■	■	■	■					
112	PAIR	950	950	2150	44	AL1	ALUM	ANOD	GL1	-	J1	H1	ALUM	ANOD	-		■	■			■				■		■	■	■			■		
112A	PAIR	1000	1000	2150	44	AL1	ALUM	ANOD	GL3	F3	J4	H4	ALUM	ANOD	-		■		■		■				■		■	■	■			■		
113	PAIR	1000	1000	2150	44	AL1	ALUM	ANOD	GL1	G11	J1	H1	ALUM	ANOD	-		■	■			■				■		■	■	■			■		
113A	PAIR	1000	1000	2150	44	AL1	ALUM	ANOD	GL1	G13	J1	H1	ALUM	ANOD	-			■			■				■		■	■	■			■		
113B	PAIR	1050	1050	2150	44	AL1	ALUM	ANOD	GL1	G16	J1	H1	ALUM	ANOD	-		■				■				■		■	■	■					
114	PAIR	965	965	2150	44	M	HM	PAINT	-	F2	J2	H2	PS	PAINT	-		■		■		■				■	■	■	■	■					
220	PAIR	965	965	2134	44	G	HM	PAINT	FRG	F2	J6	H6	PS	PAINT	45 min		■	■		■	■				■	■							■	
221	SINGLE	965		2134	44	M	HM	PAINT	-	F1	J1	H1	PS	PAINT	-		■	■			■				■	■							■	
222	PAIR	915	915	2134	44	M	HM	PAINT	-	F2	J6	H6	PS	PAINT	45 min		■				■				■	■								
223	SINGLE	965		2134	44	NL	HM	PAINT	FRG	F1	J6	H6	PS	PAINT	45 min		■	■		■	■				■	■							■	
321	PAIR	915	915	2134	44	M	HM	PAINT	-	F2	J6	H6	PS	PAINT	45 min		■				■				■	■								
322	SINGLE	965		2134	44	NL	HM	PAINT	FRG	F1	J6	H6	PS	PAINT	45 min		■	■			■				■	■							■	
421	PAIR	915	915	2134	44	M	HM	PAINT	-	F2	J6	H6	PS	PAINT	45 min		■				■				■	■								
422	SINGLE	965		2134	44	NL	HM	PAINT	FRG	F1	J6	H6	PS	PAINT	45 min		■	■			■				■	■							■	
501	SINGLE	965		2134	44	G	HM	PAINT	GL1	F1	J8	H8	PS	PAINT	-		■	■			■				■	■	■	■	■				■	
502	SINGLE	965		2134	44	M	HM	PAINT	-	F1	J6	H6	PS	PAINT	45 min			■			■				■	■								
ST1-1	SINGLE	965		2134	44	NL	HM	PAINT	FRG	F1	J6	H6	PS	PAINT	90 min			■	■	■		■			■		■							
ST1-2	SINGLE	965		2134	44	NL	HM	PAINT	FRG	F1	J5	H5	PS	PAINT	90 min			■	■	■		■			■		■							
ST1-3	SINGLE	965		2134	44	NL	HM	PAINT	FRG	F1	J5	H5	PS	PAINT	45 min			■	■	■		■			■		■							
ST1-4	SINGLE	965		2134	44	NL	HM	PAINT	FRG	F1	J5	H5	PS	PAINT	45 min			■	■	■		■			■		■							
ST1-5	SINGLE	965		2150	44	G	HM	PAINT	GL1	F1	J8	H8	PS	PAINT	-			■	■		■				■		■	■	■					
ST2-1	SINGLE	965		2150	44	M	HM	PAINT	-	F1	J3	H3	PS	PAINT	-		■		■		■				■	■	■	■	■					
ST2-2	SINGLE	965		2134	44	NL	HM	PAINT	FRG	F1	J5	H5	PS	PAINT	90 min			■	■	■		■			■		■							
ST2-3	SINGLE	965		2134	44	NL	HM	PAINT	FRG	F1	J5	H5	PS	PAINT	45 min			■	■	■		■			■		■							
ST2-4	SINGLE	965		2134	44	NL	HM	PAINT	FRG	F1	J5	H5	PS	PAINT	90 min			■	■	■		■			■		■							

GLAZING TYPES:


GL1	EXTERIOR UNITS: INSULATING GLASS 25mm SEALED, DOUBLE GLAZED UNITS.
GL2	EXTERIOR UNITS: INSULATING GLASS 22mm SEALED, DOUBLE GLAZED UNITS.
GL3	INTERIOR UNITS: 6mm TEMPERED SINGLE GLAZED UNITS.
FRG	FIRE RATED GLAZING
SP1	INSULATING METAL PANEL SP.MADREL UNITS w/ ALUMINUM FRONT (ANODIZED FINISH TO MATCH STORE FRONT FRAME) AND PREFIN. ALUM. BACKUP

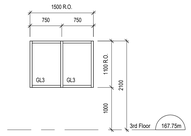


(SC01) PREFIN. ALUM. WINDOW FRAME C/W GLAZING

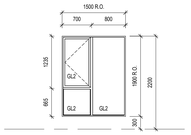


(D20) VINYL WINDOW FRAME C/W GLAZING

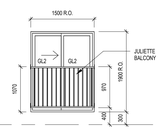


(D19) VINYL SLIDING DOOR & FRAME C/W GLAZING

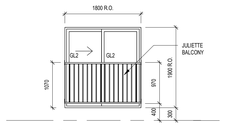


(D18) VINYL SLIDING DOOR & FRAME C/W GLAZING

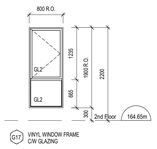


(D17) VINYL WINDOW FRAME C/W GLAZING

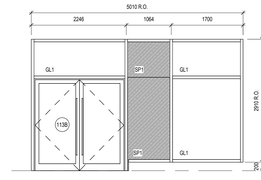


(D16) PREFIN. ALUM. STORE FRONT FRAME C/W GLAZING

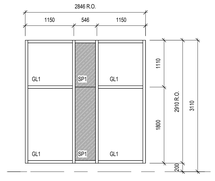


(D15) PREFIN. ALUM. STORE FRONT FRAME C/W GLAZING

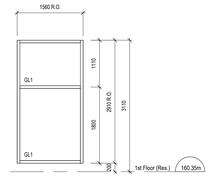


(D14) PREFIN. ALUM. STORE FRONT FRAME C/W GLAZING

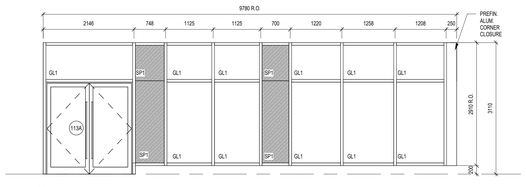


(D13) PREFIN. ALUM. STORE FRONT FRAME C/W GLAZING

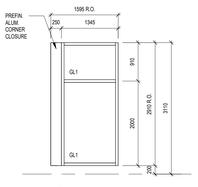


(D12) PREFIN. ALUM. STORE FRONT FRAME C/W GLAZING

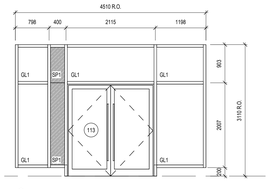


(D11) PREFIN. ALUM. STORE FRONT FRAME C/W GLAZING

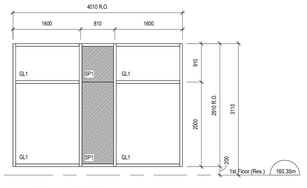


(D10) PREFIN. ALUM. STORE FRONT FRAME C/W GLAZING

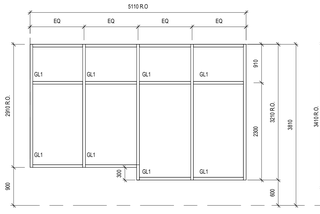


(D09) PREFIN. ALUM. STORE FRONT FRAME C/W GLAZING

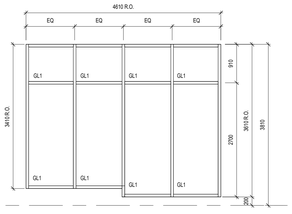


(D08) PREFIN. ALUM. STORE FRONT FRAME C/W GLAZING

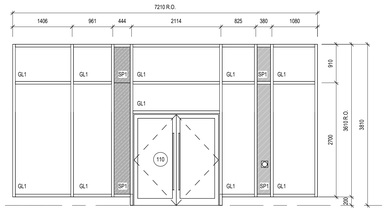


(D07) PREFIN. ALUM. STORE FRONT FRAME C/W GLAZING

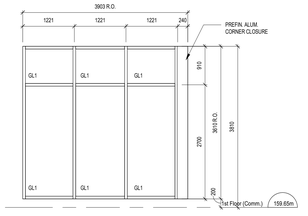


(D06) PREFIN. ALUM. STORE FRONT FRAME C/W GLAZING

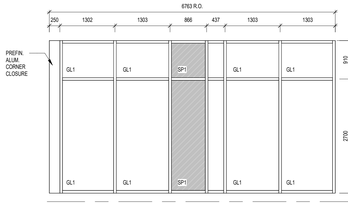


(D05) PREFIN. ALUM. STORE FRONT FRAME C/W GLAZING

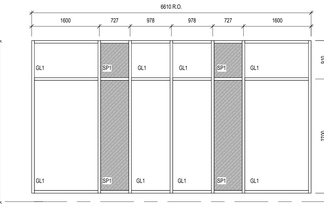


(D04) PREFIN. ALUM. STORE FRONT FRAME C/W GLAZING

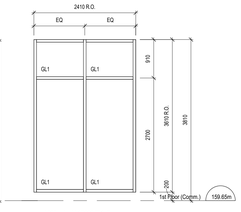


(D03) PREFIN. ALUM. STORE FRONT FRAME C/W GLAZING

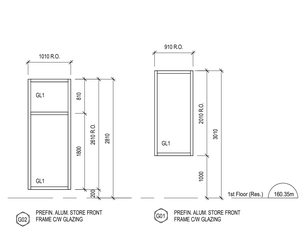

(D02) PREFIN. ALUM. STORE FRONT FRAME C/W GLAZING
(D01) PREFIN. ALUM. STORE FRONT FRAME C/W GLAZING

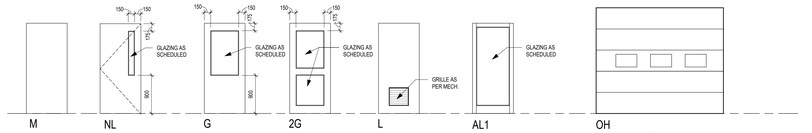

DOOR TYPES

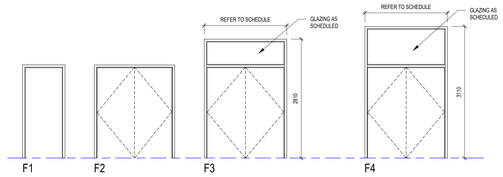

FRAME TYPES

ABBREVIATION LEGEND

ACP	ACOUSTIC CEILING PANEL
ANOD	ANODIZED
CPT	CARPET TILE
CT	CERAMIC TILE
GB	GYPSUM BOARD
HM	HOLLOW METAL
LVT	LUXURY VINYL TILE
PCT	PORCELAIN CERAMIC TILE
PS	PRESSED STEEL
PT	PAINT
PREFIN	PREFINISHED
RB	RUBBER BASE
SCW	SOLID CORE WOOD
SVF	SHEET VINYL FLOORING
SEAL	SEALED CONCRETE
WD	WOOD

TYPICAL UNIT FINISHES SCHEDULE

ROOM NAME	FLOOR FINISH	FLOOR BASE	WALL 1 (NORTH) SUBSTRATE	WALL 1 (NORTH) FINISH	WALL 2 (EAST) SUBSTRATE	WALL 2 (EAST) FINISH	WALL 3 (SOUTH) SUBSTRATE	WALL 3 (SOUTH) FINISH	WALL 4 (WEST) SUBSTRATE	WALL 4 (WEST) FINISH	CEILING SUBSTRATE	CEILING FINISH	COMMENTS
LIVING/DINING	LVT	MDF	GB	PT	GB	PT	GB	PT	GB	PT	EXP	PT	
KITCHEN	LVT	MDF	GB	PT	GB	PT	GB	PT	GB	PT	EXP	PT	
BEDROOM	LVT	MDF	GB	PT	GB	PT	GB	PT	GB	PT	EXP	PT	
BATH	PCT	PCT	GB	PT	GB	PT	GB	PT	GB	PT	GB	PT	
CLOSET	LVT	MDF	GB	PT	GB	PT	GB	PT	GB	PT	EXP	PT	
LAUNDRY	LVT	MDF	GB	PT	GB	PT	GB	PT	GB	PT	EXP	PT	

ROOM SCHEDULE

NO.	NAME	FLOOR FINISH	FLOOR BASE	WALL 1 (NORTH) SUBSTRATE	WALL 1 (NORTH) FINISH	WALL 2 (EAST) SUBSTRATE	WALL 2 (EAST) FINISH	WALL 3 (SOUTH) SUBSTRATE	WALL 3 (SOUTH) FINISH	WALL 4 (WEST) SUBSTRATE	WALL 4 (WEST) FINISH	CEILING SUBSTRATE	CEILING FINISH	COMMENTS
101	VESTIBULE	PCT	PCT	GB	PT	GB	PT	GB	PT	GB	PT	GB	PT	
102	RES. LOBBY	PCT	PCT	GB	PT	GB	PT	GB	PT	GB	PT	ACP	PREFIN.	
103	ELEVATOR													ELEVATOR CAB FLOOR FINISH = PCT
104	JAN. RM.	PCT	PCT	GB	PT	GB	PT	GB	PT	GB	PT	EXP	PT	
105	CORR.	PCT	PCT	GB	PT	GB	PT	GB	PT	GB	PT	ACP	PREFIN.	
106	MECH. ROOM	SEAL	RB	GB	PT	CB	PT	GB	PT	GB	PT	EXP	PT	
107	ELECTRICAL ROOM	SEAL	RB	GB	PT	CB	PT	GB	PT	GB	PT	EXP	PT	
108	GARBAGE ROOM	SEAL	RB	GB	PT	GB	PT	CB	PT	CB	PT	EXP	PT	
109	OFFICE													
110	RETAIL-2													
111	RETAIL-1													
112	VESTIBULE	PCT	PCT	GB	PT	GB	PT	GB	PT	GB	PT	GB	PT	
113	RETAIL-3													
114	SPRINKLER ROOM	SEAL	RB	GB	PT	GB	PT	CB	PT	CB	PT	EXP	PT	
200	CORRIDOR	CPT	RB	GB	PT	GB	PT	GB	PT	GB	PT	ACP	PREFIN.	
200A	CORRIDOR	CPT	RB	GB	PT	GB	PT	GB	PT	GB	PT	ACP	PREFIN.	
220	AMENITY	LVT	RB	GB	PT	GB	PT	GB	PT	GB	PT	ACP	PREFIN.	
221	UNIV. WR.	PCT	PCT	GB	CT	GB	CT	GB	CT	GB	CT	GB	PT	
222	ELECT.	SEAL	RB	GB	PT	GB	PT	GB	PT	GB	PT	EXP	PT	
223	GARBAGE	SEAL	RB	GB	PT	GB	PT	GB	PT	GB	PT	EXP	PT	
300	CORRIDOR	CPT	RB	GB	PT	GB	PT	GB	PT	GB	PT	ACP	PREFIN.	
300A	CORRIDOR	CPT	RB	GB	PT	GB	PT	GB	PT	GB	PT	ACP	PREFIN.	
321	ELECT.	SEAL	RB	GB	PT	GB	PT	GB	PT	GB	PT	EXP	PT	
322	GARBAGE	SEAL	RB	GB	PT	GB	PT	GB	PT	GB	PT	EXP	PT	
400	CORRIDOR	CPT	RB	GB	PT	GB	PT	GB	PT	GB	PT	ACP	PREFIN.	
400A	CORRIDOR	CPT	RB	GB	PT	GB	PT	GB	PT	GB	PT	ACP	PREFIN.	
421	ELECT.	SEAL	RB	GB	PT	GB	PT	GB	PT	GB	PT	EXP	PT	
422	GARBAGE	SEAL	RB	GB	PT	GB	PT	GB	PT	GB	PT	EXP	PT	
501	ELEV. LOBBY	PCT	RB	GB	PT	GB	PT	GB	PT	GB	PT	ACP	PREFIN.	
502	CONTROL RM.	SEAL	RB	GB	PT	GB	PT	GB	PT	GB/CONC.	PT/PT	EXP	PT	
ST1-1	STAIR-1	RB	RB	CONC.	PT	CONC.	PT	CONC.	PT	CONC.	PT	EXP/ACP	PT/PREFIN.	
ST1-2	STAIR-1	RB	RB	CONC.	PT	CONC.	PT	CONC.	PT	CONC.	PT	EXP	PT	
ST1-3	STAIR-1	RB	RB	CONC.	PT	CONC.	PT	CONC.	PT	CONC.	PT	EXP	PT	
ST1-4	STAIR-1	RB	RB	CONC.	PT	CONC.	PT	CONC.	PT	CONC.	PT	EXP	PT	
ST1-5	STAIR-1	RB	RB	CONC.	PT	CONC.	PT	CONC.	PT	CONC.	PT	ACP	PREFIN.	
ST2-1	STAIR-2	RB	RB	CONC.	PT	CONC.	PT	CONC.	PT	CONC.	PT	EXP	PT	
ST2-2	STAIR-2	RB	RB	CONC.	PT	CONC.	PT	CONC.	PT	CONC.	PT	EXP	PT	
ST2-3	STAIR-2	RB	RB	CONC.	PT	CONC.	PT	CONC.	PT	CONC.	PT	EXP	PT	
ST2-4	STAIR-2	RB	RB	CONC.	PT	CONC.	PT	CONC.	PT	CONC.	PT	EXP	PT	

DO NOT SCALE THE DRAWINGS.
CHECK AND VERIFY ALL DIMENSIONS AT THE SITE.

ALL DRAWINGS, SPECIFICATIONS AND RELATED DOCUMENTS ARE THE COPYRIGHT PROPERTY OF THE CONSULTANT AND MUST BE RETURNED UPON REQUEST. REPRODUCTION OF DRAWINGS IN PART OR WHOLE WITHOUT THE PERMISSION OF THE CONSULTANT IS FORBIDDEN.

DRAWINGS ARE NOT TO BE USED FOR CONSTRUCTION UNTIL SIGNED AND SEALED BY THE CONSULTANT.

NO.	ISSUES	DATE	BY
1	ISSUED FOR COORDINATION 50%	2026-07-03	BBA
2	ISSUED FOR BUILDING PERMIT	2026-09-24	BBA

BARRY BRYAN ASSOCIATES

PROJECT:

PROPOSED MIXED-USE BUILDING

510-520 Taunton Rd East,
Oshawa, ON
RH Gay Holdings Co.

DRAWING:

DOOR, FRAME, WINDOW & FINISHES SCHEDULE


DESIGN BY:	AA
DRAWN BY:	NV
CHECKED BY:	NS
DATE:	06/03/26
SCALE:	1 : 50
SEAL:	ONTARIO ASSOCIATION OF ARCHITECTS LICENCE 7117
PROJECT NO:	22132
DRAWING NO:	A901

DO NOT SCALE THE DRAWINGS.
CHECK AND VERIFY ALL DIMENSIONS AT THE SITE.

ALL DRAWINGS, SPECIFICATIONS AND RELATED DOCUMENTS ARE THE COPYRIGHT PROPERTY OF THE CONSULTANT AND MUST BE RETURNED UPON REQUEST. REPRODUCTION OF DRAWINGS IN PART OR WHOLE WITHOUT THE PERMISSION OF THE CONSULTANT IS FORBIDDEN.

DRAWINGS ARE NOT TO BE USED FOR CONSTRUCTION UNTIL SIGNED AND SEALED BY THE CONSULTANT.

NO.	ISSUES	DATE	BY
1	ISSUED FOR BUILDING PERMIT	2026-08-24	BBA

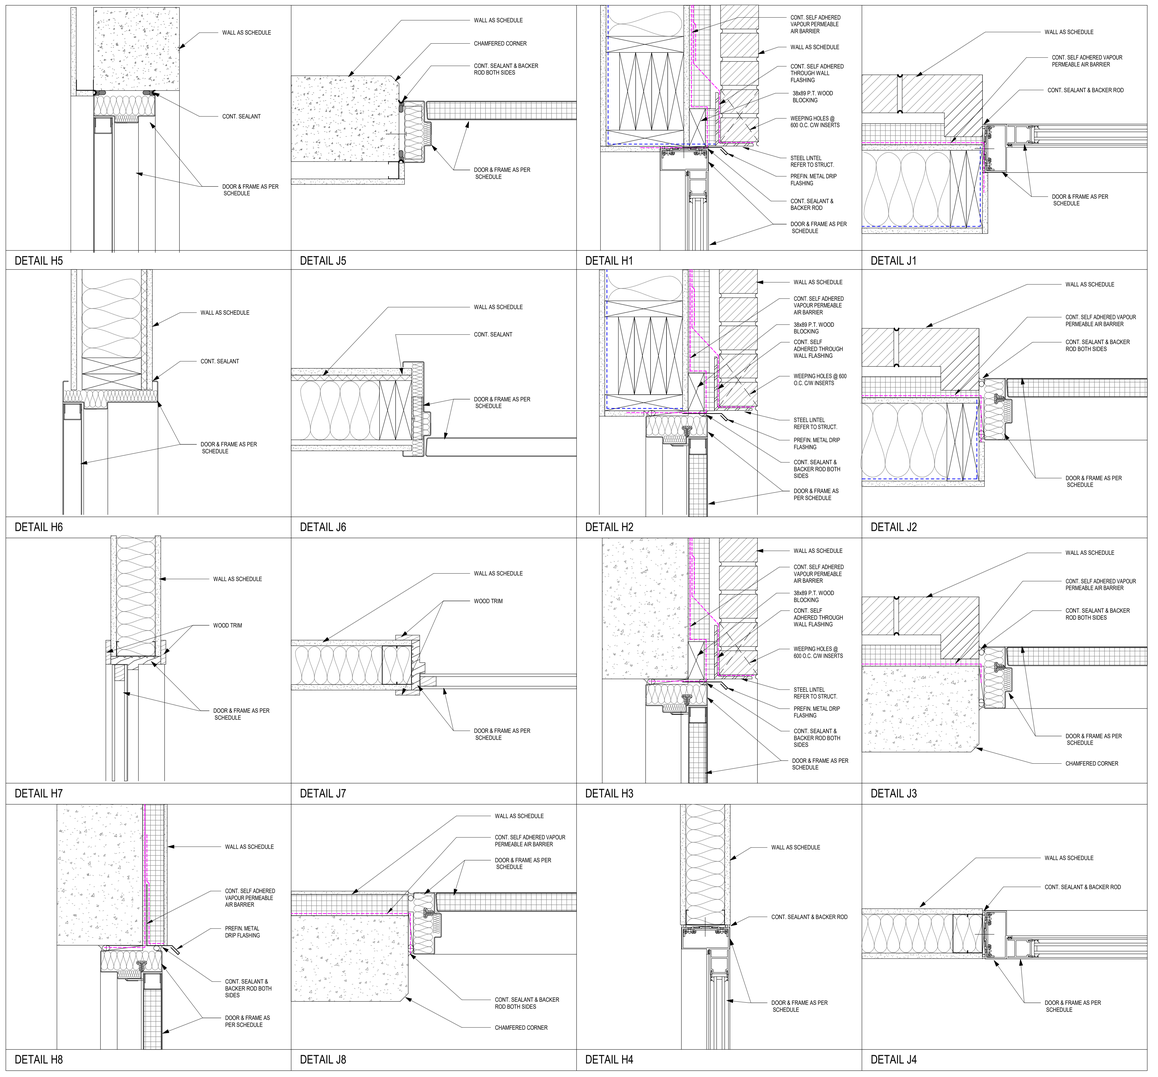

BARRY BRYAN ASSOCIATES

PROJECT:

PROPOSED MIXED-USE BUILDING

510-520 Taunton Rd East,
Oshawa, ON
RH Gay Holdings Co.

DRAWING:

DOOR HEAD & JAMB DETAILS

DESIGN BY: AA	SEAL:
DRAWN BY: NV	
CHECKED BY: NS	
DATE: 07/24/26	
SCALE: 1 : 5	
PROJECT NO: **22132**	DRAWING NO: **A902**