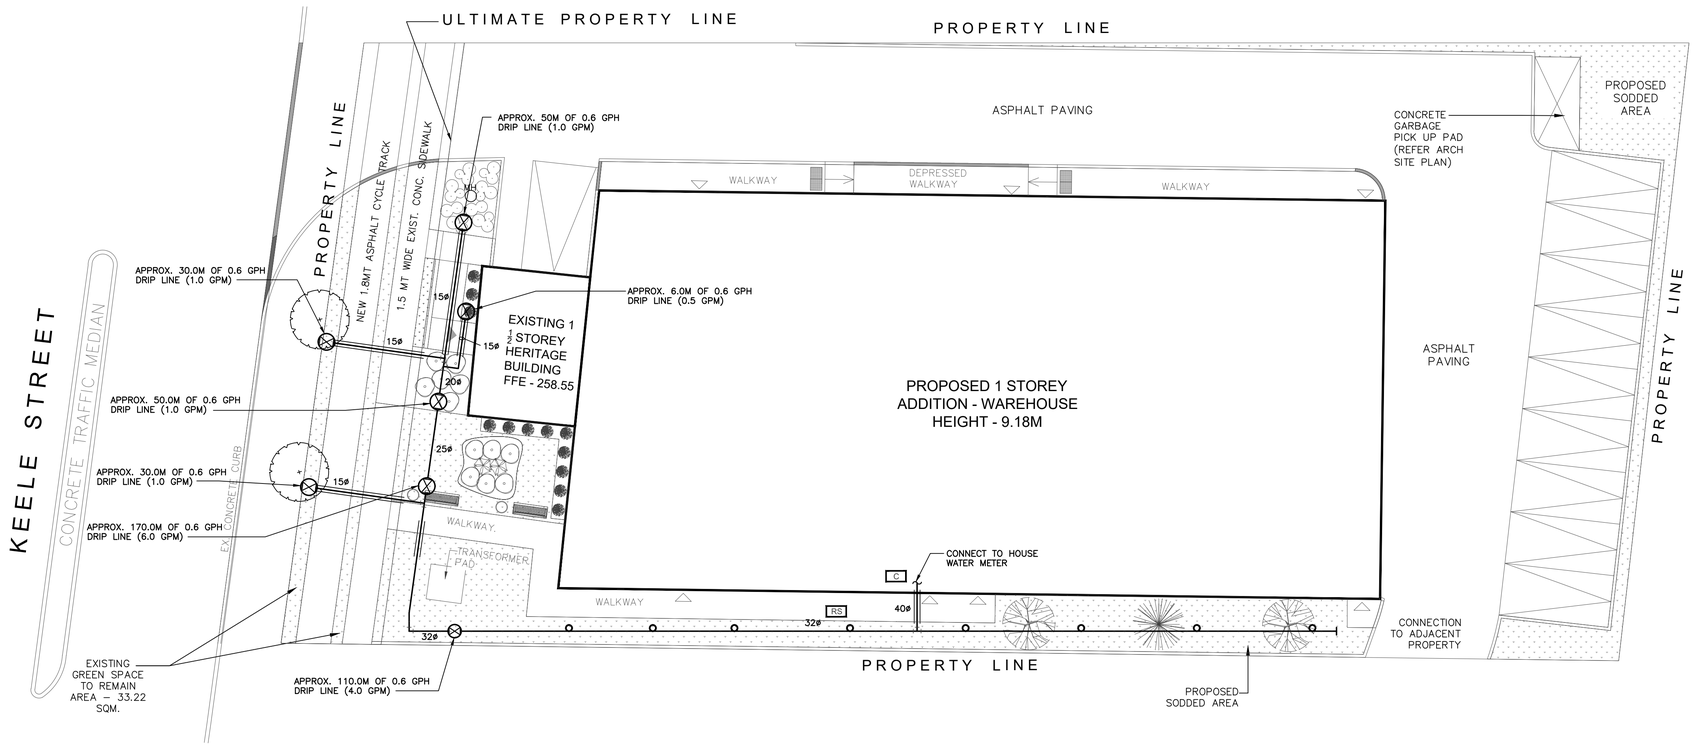


LEGEND

- SPRAY HEAD (1.0 GPM)
- C — CONTROLLER
- RS — RAIN SENSOR
- DRIP CONTROL VALVE
- SOLENOID VALVE
- 100 PSI POLYETHYLENE PIPE
- PIPE SLEEVE

NOTES

1. ALL WORK SHALL BE CARRIED OUT IN ACCORDANCE WITH BY-LAWS AND CODES HAVING JURISDICTION OVER SITE LOCATION
2. IT IS THE RESPONSIBILITY OF THE PLAN USER TO INFORM THEMSELVES OF THE EXACT LOCATION OF ALL UNDERGROUND AND OVERHEAD UTILITIES AND STRUCTURES BEFORE COMMENCING THE WORK
3. THESE DRAWINGS SHALL BE READ IN COMJUNCTION WITH THE LANDSCAPE DRAWINGS
4. THE CONTRACTOR SHALL REPORT ALL DESCREPANCIES OR IN CONSISTENCIES BETWEEN THE PLANS AND THE SITE CONDITIONS TO THE GENERAL CONTRACTOR
5. LOCATION OF SPRAY HEADS AND PIPES ARE APPROXIMATE. VALVES MAY BE PLACED INAPPROPRIATELY ON THE DRAWINGS DUE TO SPACE RESTRAINTS. THE CONTRACTOR SHALL ENSURE THAT ALL IRRIGATION EQUIPMENT IS INSTALLED WITH IN THE PROPERTY LINES.
6. PIPE SLEEVES SHALL BE 1 PIPE SIZE LARGER
7. DRIP LINES ARE 300mm ROWS AND EMITTER SPACING
8. ALL WIRES AND POWER CALBES SHALL BE INSTALLED AS REQUIRED BY THE ELECTRICAL CODE
9. ALL WIRES SHALL BE 15 GUAGE TWU SINGLE CONDUCTOR
10. ACCEPTABLE IRRIGATION MANUFACTURERS ARE RAIN BIRD, TORO AND HUNTER
11. THESE DRAWINGS ARE FOR THE INTENT, FINAL DESIGN WILL BE AS PER THE IRRIGATION MANUFACTURER

Contractor must check and verify all dimensions and be res- ponsible for same, reporting any discrepancies to the Engineer before commencing work. Prints shall not be used for construction until signed 'Approved For Construction' by the Engineer.
Prints are not to be scaled.
All drawings, prints and specifications are the property of the Engineer and shall be returned to him on completion of the work.
All work shall be performed in accordance with the latest edition of the ONTARIO BUILDING CODE, NATIONAL BUILDING CODE and regulatory regulations of the Town of Oshawa Building Department.
These notes are to be read in conjunction with all drawings and specifications

The Contractor shall check all dimensions and other data from the job and report any discrepancies to the Architects before proceeding.

No	DATE	REVISION
1	APR.01/25	ISSUED FOR SPA
2	JUL.07/26	RE-ISSUED FOR SPA

NOT FOR CONSTRUCTION

LICENSED PROFESSIONAL ENGINEER
S. SOSCIA
100166420
PROVINCE OF ONTARIO

SOSCIA
PROFESSIONAL ENGINEERS INC.
10376 Yonge Street, Suite 307
Richmond Hill, ON. L4C 3B8
WWW.ssosciaeng.ca
ph 905 237 5410
fax 905 237 5413

PROJECT: CITY FILE:DA.24.032
PROPOSED
INDUSTRIAL WAREHOUSE
10533 KEELE STREET
VAUGHAN (MAPLE), ONTARIO

SHEET TITLE:		JOB NO:
LANDSCAPE IRRIGATION		24-020
SCALE:	DATE: APR. 2025	DWG NO: IR-01
DRAWN: T.N.T.	CHECKED: S.S.	