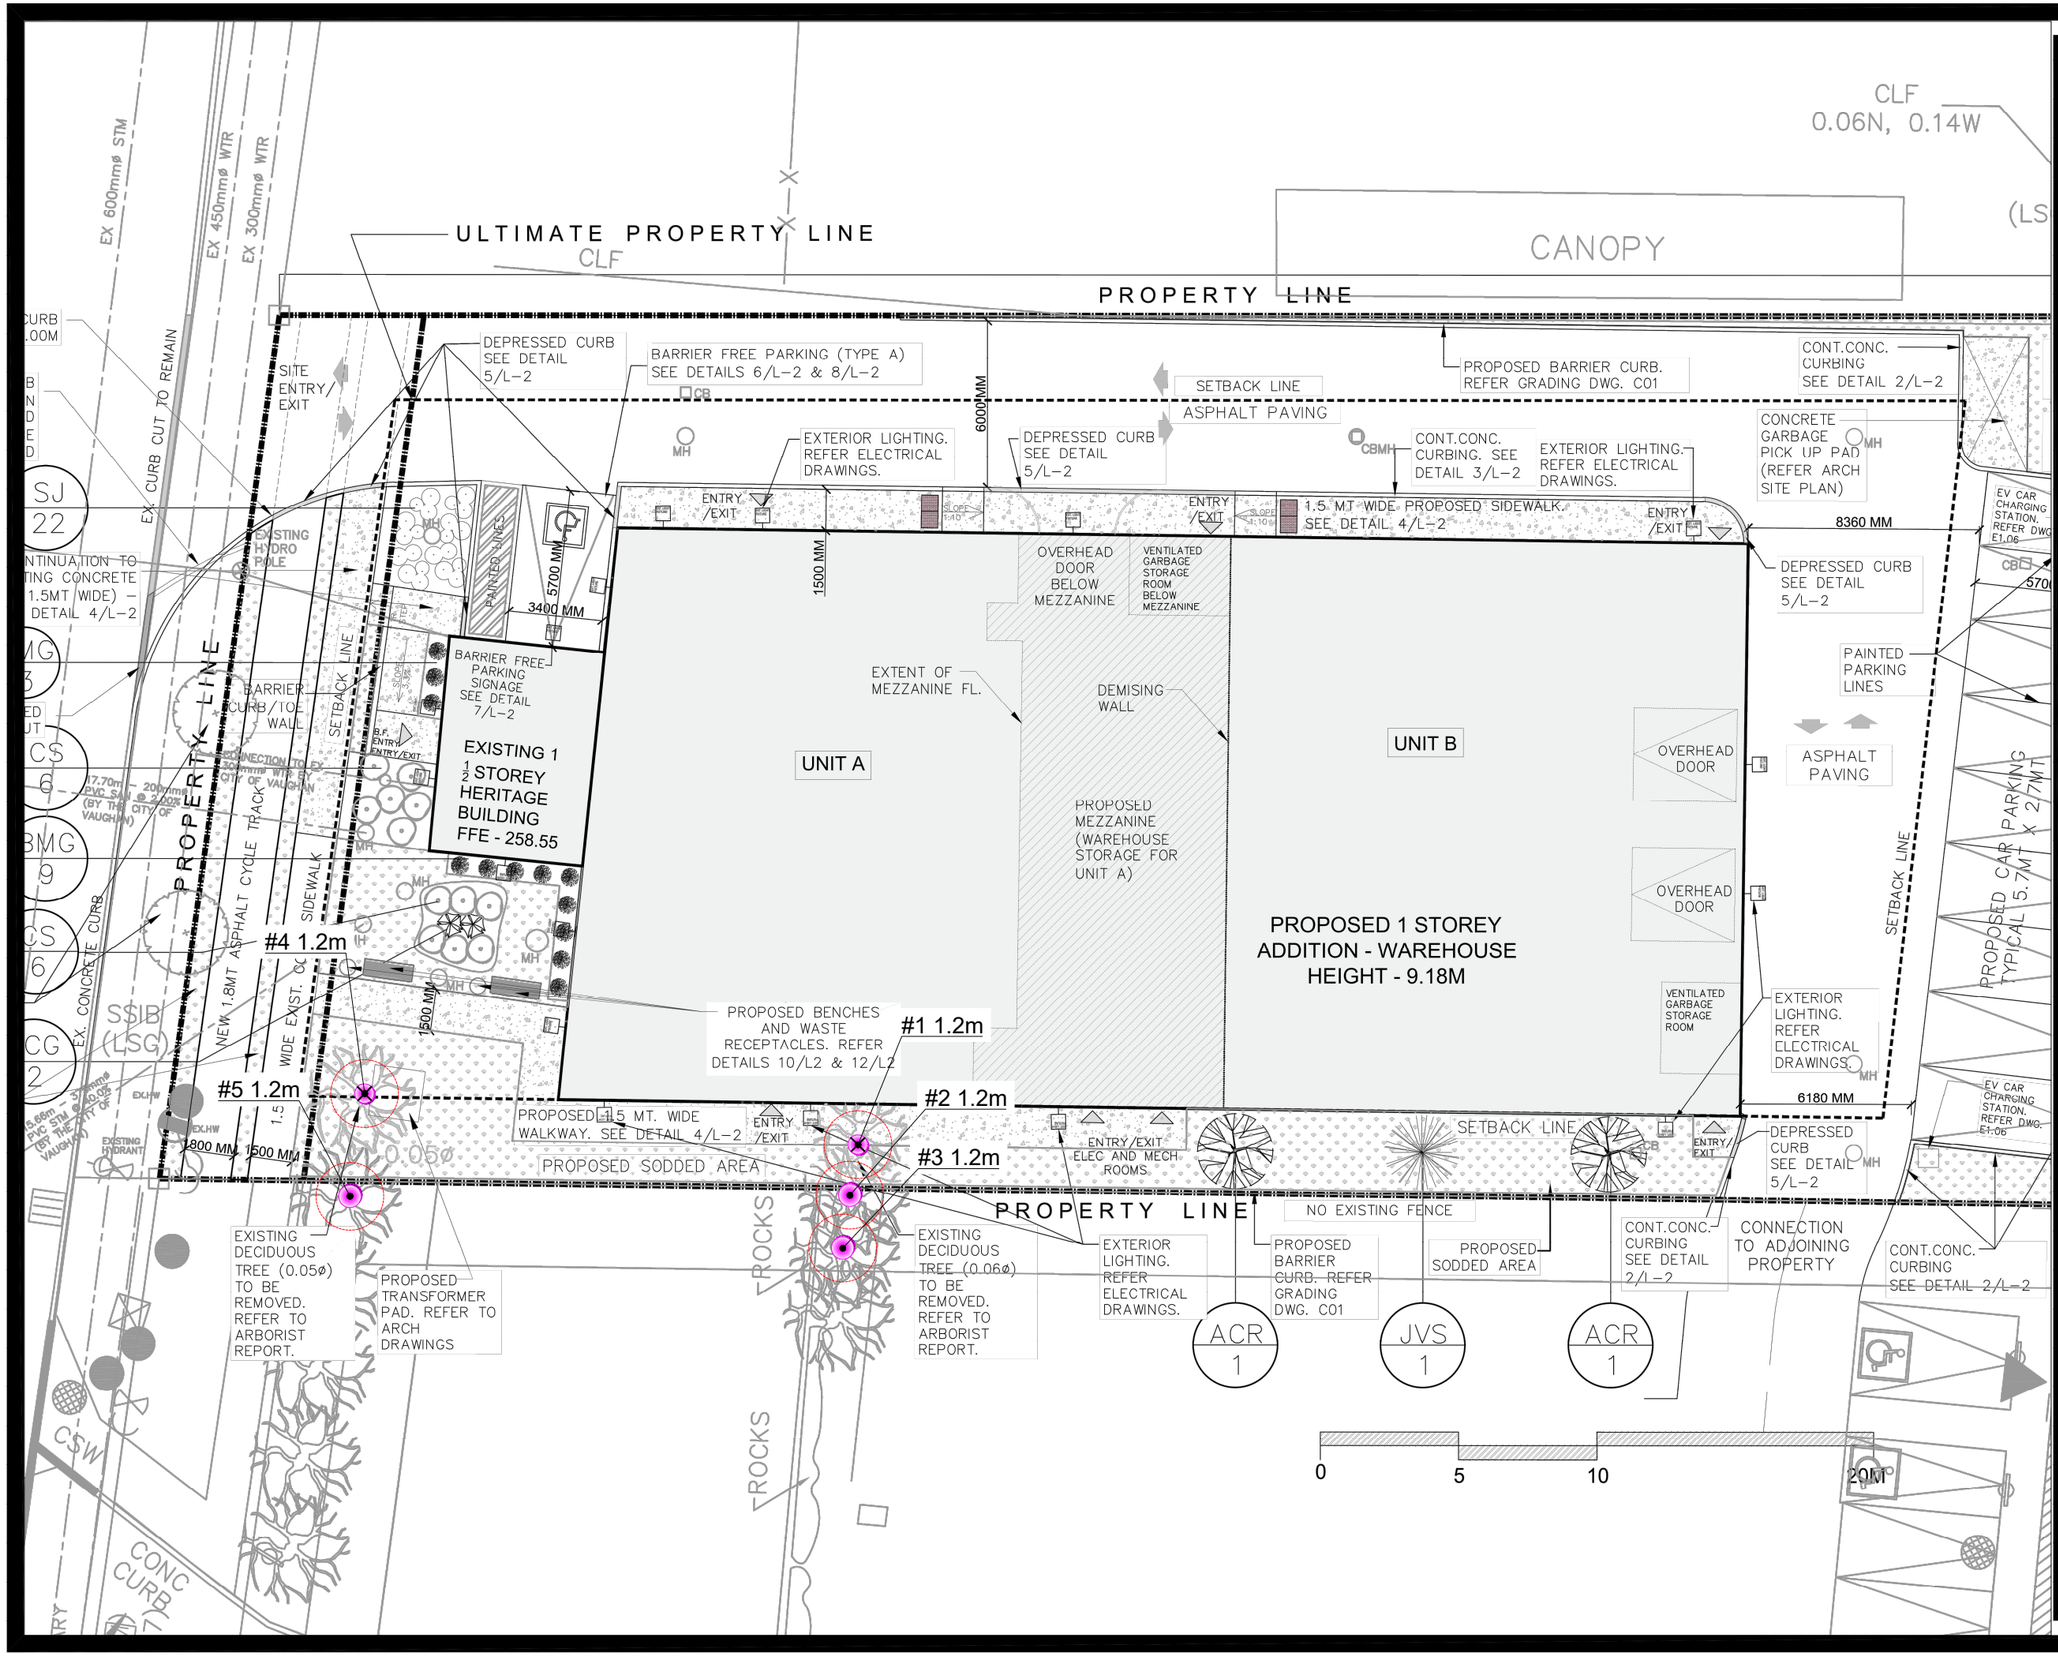


NOTES:

- All field data have been recorded by ISA Certified Arborist
  Kaitlyn Simpson (ON-2642A)
- All tree locations are based on the site plan and/or survey supplied by the client, and field observation by the arborist.
- This plan shall be used in conjunction with the Tree Protection Action Key (TPAK). Specific information regarding tree species, condition, and protection protocols are listed therein.
- Refer to the Arborist Report prepared for this project for specific instruction regarding tree protection requirements.

PLAN KEY

- TREE RECOMMENDED FOR REMOVAL
- RETAINED TREE
- CONIFEROUS TREE FOR REMOVAL
- RETAINED CONIFEROUS TREE
- REPLACEMENT TREE
- RETAINED HEDGEROW
- HEDGEROW FOR REMOVAL
- TREE PROTECTION FENCE
- TREE PROTECTION ZONE

N

No.	DATE	BY	REVISIONS
001	03/07/2025	KS	Tree Protection Plan
002	07/13/2026	MT	Tree Protection Plan

DAVEY RESOURCE GROUP
A Division of The Davey Tree Expert Company

TITLE:
Tree Protection Plan
10533 Keele Street
Vaughan, ON

CLIENT:
Brovi Investment Solutions

DRAWING NO.:	SCALE:
001	1:250
JOB NO.:	SHEET: 1 of 3

Tree Map Number	Species	Botanical	DBH (cm) @ 1.4 m	Tree Ownership	Minimum Tree Protection Distance (m)	Health	Structure	Overall Condition	Crown Width (m)	Construction inside Min TPZ? (Y/N)	Construction Impact (None, Low, Medium, High)	Action	Permit Required? (Y/N)	Recommendations
1	American Beech	*Fagus grandifolia*	7	Private	1.2	Good	Good	Good	3	Y	None	Remove	N	
2	American Beech	*Fagus grandifolia*	7	Neighbour	1.2	Good	Good	Good	3	N	None	Preserve	N	
3	American Beech	*Fagus grandifolia*	7	Neighbour	1.2	Good	Good	Good	3	N	None	Preserve	N	
4	Sugar Maple	*Acer saccharum*	6	Private	1.2	Fair	Fair	Fair	3	Y	None	Remove	N	
5	Sugar Maple	*Acer saccharum*	6	Neighbour	1.2	Fair	Good	Fair	3	N	None	Preserve	N	

NOTES:

- All field data have been recorded by ISA Certified Arborist Kaitlyn Simpson (ON-2642A).
- All tree locations are based on the site plan and/or survey supplied by the client, and field observation by the arborist.
- This plan shall be used in conjunction with the Tree Protection Action Key (TPAK). Specific information regarding tree species, condition, and protection protocols are listed therein.
- Refer to the Arborist Report prepared for this project for specific instruction regarding tree protection requirements.

PLAN KEY

- TREE RECOMMENDED FOR REMOVAL
- RETAINED TREE
- CONIFEROUS TREE FOR REMOVAL
- RETAINED CONIFEROUS TREE
- REPLACEMENT TREE
- RETAINED HEDGEROW
- HEDGEROW FOR REMOVAL
- TREE PROTECTION FENCE
- TREE PROTECTION ZONE


No.	DATE	BY	REVISIONS
001	03/07/2025	KS	Tree Protection Plan
002	07/13/2026	MT	Tree Protection Plan

DAVEY RESOURCE GROUP
A Division of The Davey Tree Expert Company

TITLE:
Tree Protection Plan
10533 Keele Street
Vaughan, ON

CLIENT:
Brovi Investment Properties

DRAWING NO.: 001
SCALE:
JOB NO.:
SHEET: 2 of 3

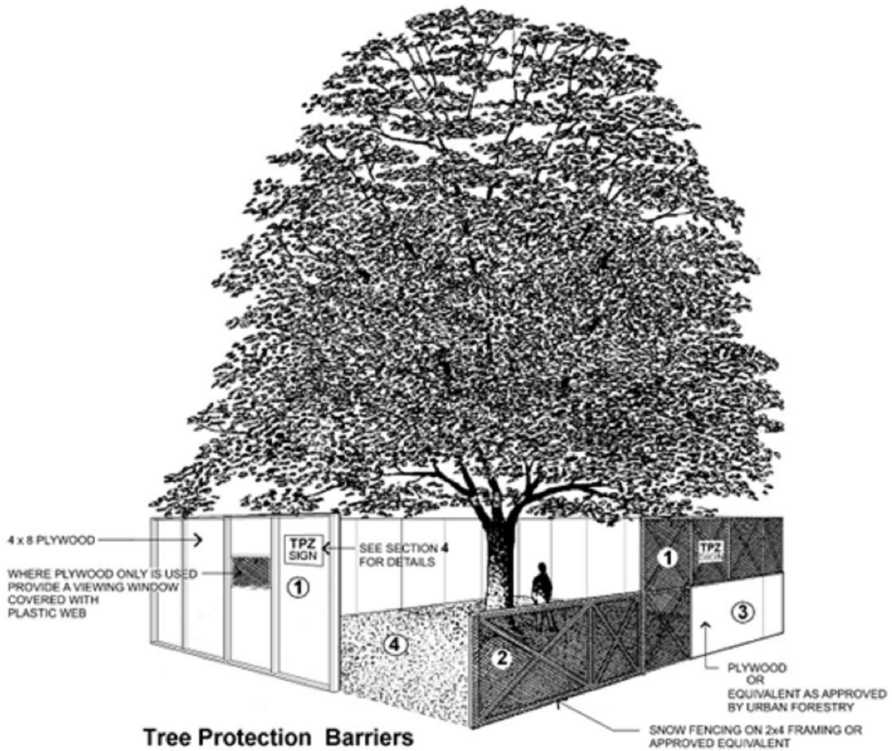

Tree Protection Barriers

1. Tree protection barriers must be constructed with a solid wood frame clad with plywood or approved equivalent. Height of hoarding may be less than 8 ft. to accomodate any branches that may be lower.
2. Tree protection barriers for trees situated on the City road allowance where visibility must be maintained can be 1.2m (4ft.) high and consist of orange plastic web snow fencing on a wood frame made of 2 x 4s.
3. Where some excavate or fill has to be temporarily located near a tree protection barrier, plywood must be used to ensure no material enters the Tree Protection Zone.
4. No construction activity, grade changes, surface treatment or excavations of any kind is permitted within the Tree Protection Zone.

Note:
Sediment control fencing shall be installed in locations indicated in an Urban Forestry approved Tree Protection Plan. The sediment control fencing must be installed to Ontario Provicial Standards (OPSD-219.130) heavy duty silt fence barrier and to the satisfaction of Urban Forestry. See Detail TP- 2

TORONTO

Parks, Forestry and Recreation

Urban Forestry

February 2016 **Detail TP-1**


A sign that is similar to the illustration below may be required to be mounted on all sides of a Tree Protection Barrier for trees protected by the Trees on City Streets By-law and the Private Tree By-law. The sign should be a minimum of 40cm x 60cm and made of white gator board or equivalent material.

TORONTO

TREE PROTECTION ZONE (TPZ)

No grade change, storage of materials or equipment is permitted within this TPZ. Tree protection barrier must not be removed without the written authorization of City of Toronto, Urban Forestry.

For information call Urban Forestry at:
(416) 338-TREE (8733)

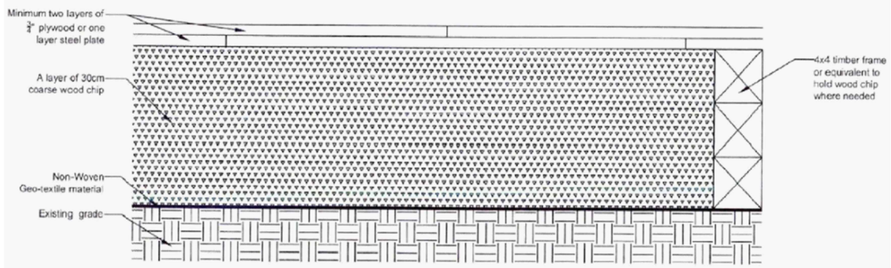

Horizontal Tree Protection (Wood Chip)

NOTES:

- All field data have been recorded by ISA Certified Arborist Kaitlyn Simpson (ON-2642A).
- All tree locations are based on the site plan and/or survey supplied by the client, and field observation by the arborist.
- This plan shall be used in conjunction with the Tree Protection Action Key (TPAK). Specific information regarding tree species, condition, and protection protocols are listed therein.
- Refer to the Arborist Report prepared for this project for specific instruction regarding tree protection requirements.

PLAN KEY

- TREE RECOMMENDED FOR REMOVAL
- RETAINED TREE
- CONIFEROUS TREE FOR REMOVAL
- RETAINED CONIFEROUS TREE
- REPLACEMENT TREE
- RETAINED HEDGEROW
- HEDGEROW FOR REMOVAL
- TREE PROTECTION FENCE
- TREE PROTECTION ZONE

No.	DATE	BY	REVISIONS
001	03/07/2025	KS	Tree Protection Plan
002	07/13/2026	MT	Tree Protection Plan

DAVEY RESOURCE GROUP
A Division of The Davey Tree Expert Company

TITLE:
Tree Protection Plan
10533 Keele Street
Vaughan, ON

CLIENT:
Brovi Investment Solutions

DRAWING NO.: 001

SCALE:

JOB NO.:

SHEET: 3 of 3